Map referred to in The Borough of Pendle (Pendle Rise Shopping Centre, Nelson) Compulsory Purchase Order 2024

Dated the 11th day of October 2024

The COMMON SEAL of the BOROUGH COUNCIL OF PENDLE was hereunto affixed in the presence of

Emma Barker

Legal Services Manager

3385

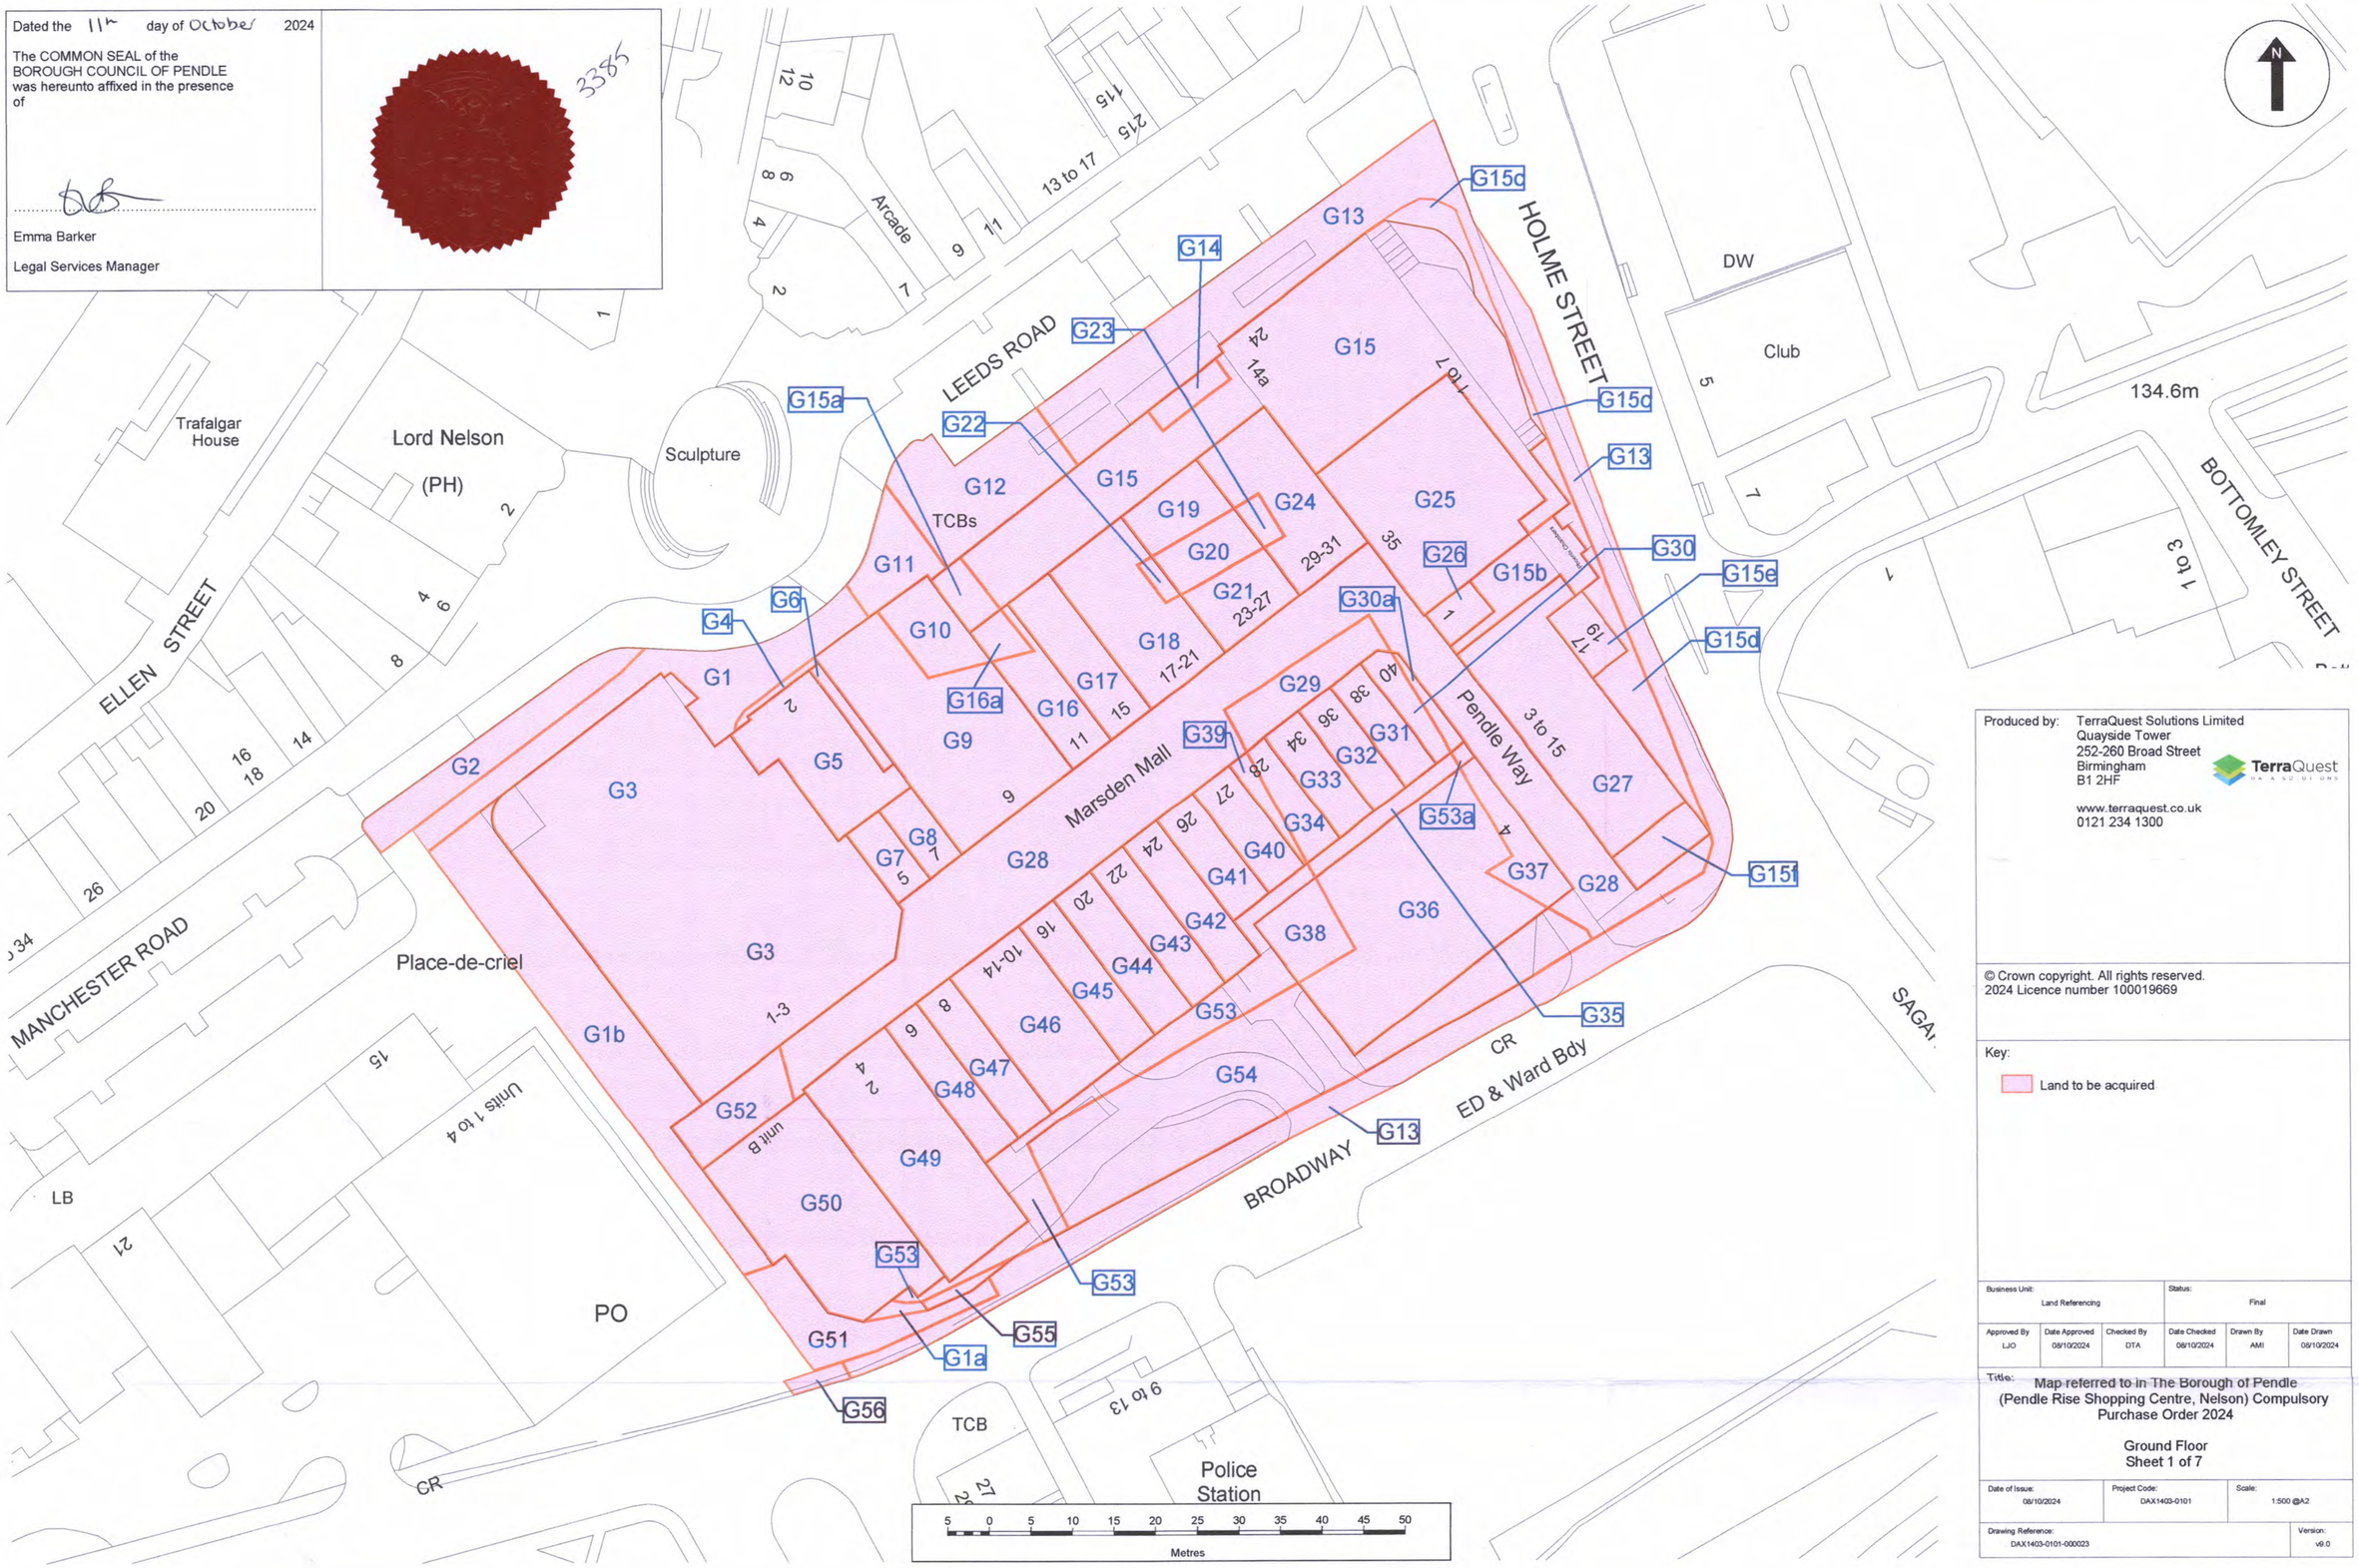

Produced by: TerraQuest Solutions Limited
Quayside Tower
252-260 Broad Street
Birmingham
B1 2HF

www.terraquest.co.uk
0121 234 1300

© Crown copyright. All rights reserved.
2024 Licence number 100019669

Key:

Land to be acquired

Business Unit:			Status:		
Land Referencing			Final		
Approved By	Date Approved	Checked By	Date Checked	Drawn By	Date Drawn
LJO	08/10/2024	DTA	08/10/2024	AMI	08/10/2024

Title:
Map referred to in The Borough of Pendle (Pendle Rise Shopping Centre, Nelson) Compulsory Purchase Order 2024

Ground Floor
Sheet 1 of 7

Date of Issue:	Project Code:	Scale:
08/10/2024	DAX1403-0101	1:500 @A2

Drawing Reference:	Version:
DAX1403-0101-000023	v9.0

Map referred to in The Borough of Pendle (Pendle Rise Shopping Centre, Nelson) Compulsory Purchase Order 2024

Dated the 11th day of October 2024

The COMMON SEAL of the BOROUGH COUNCIL OF PENDLE was hereunto affixed in the presence of

Emma Barker

Legal Services Manager

3385

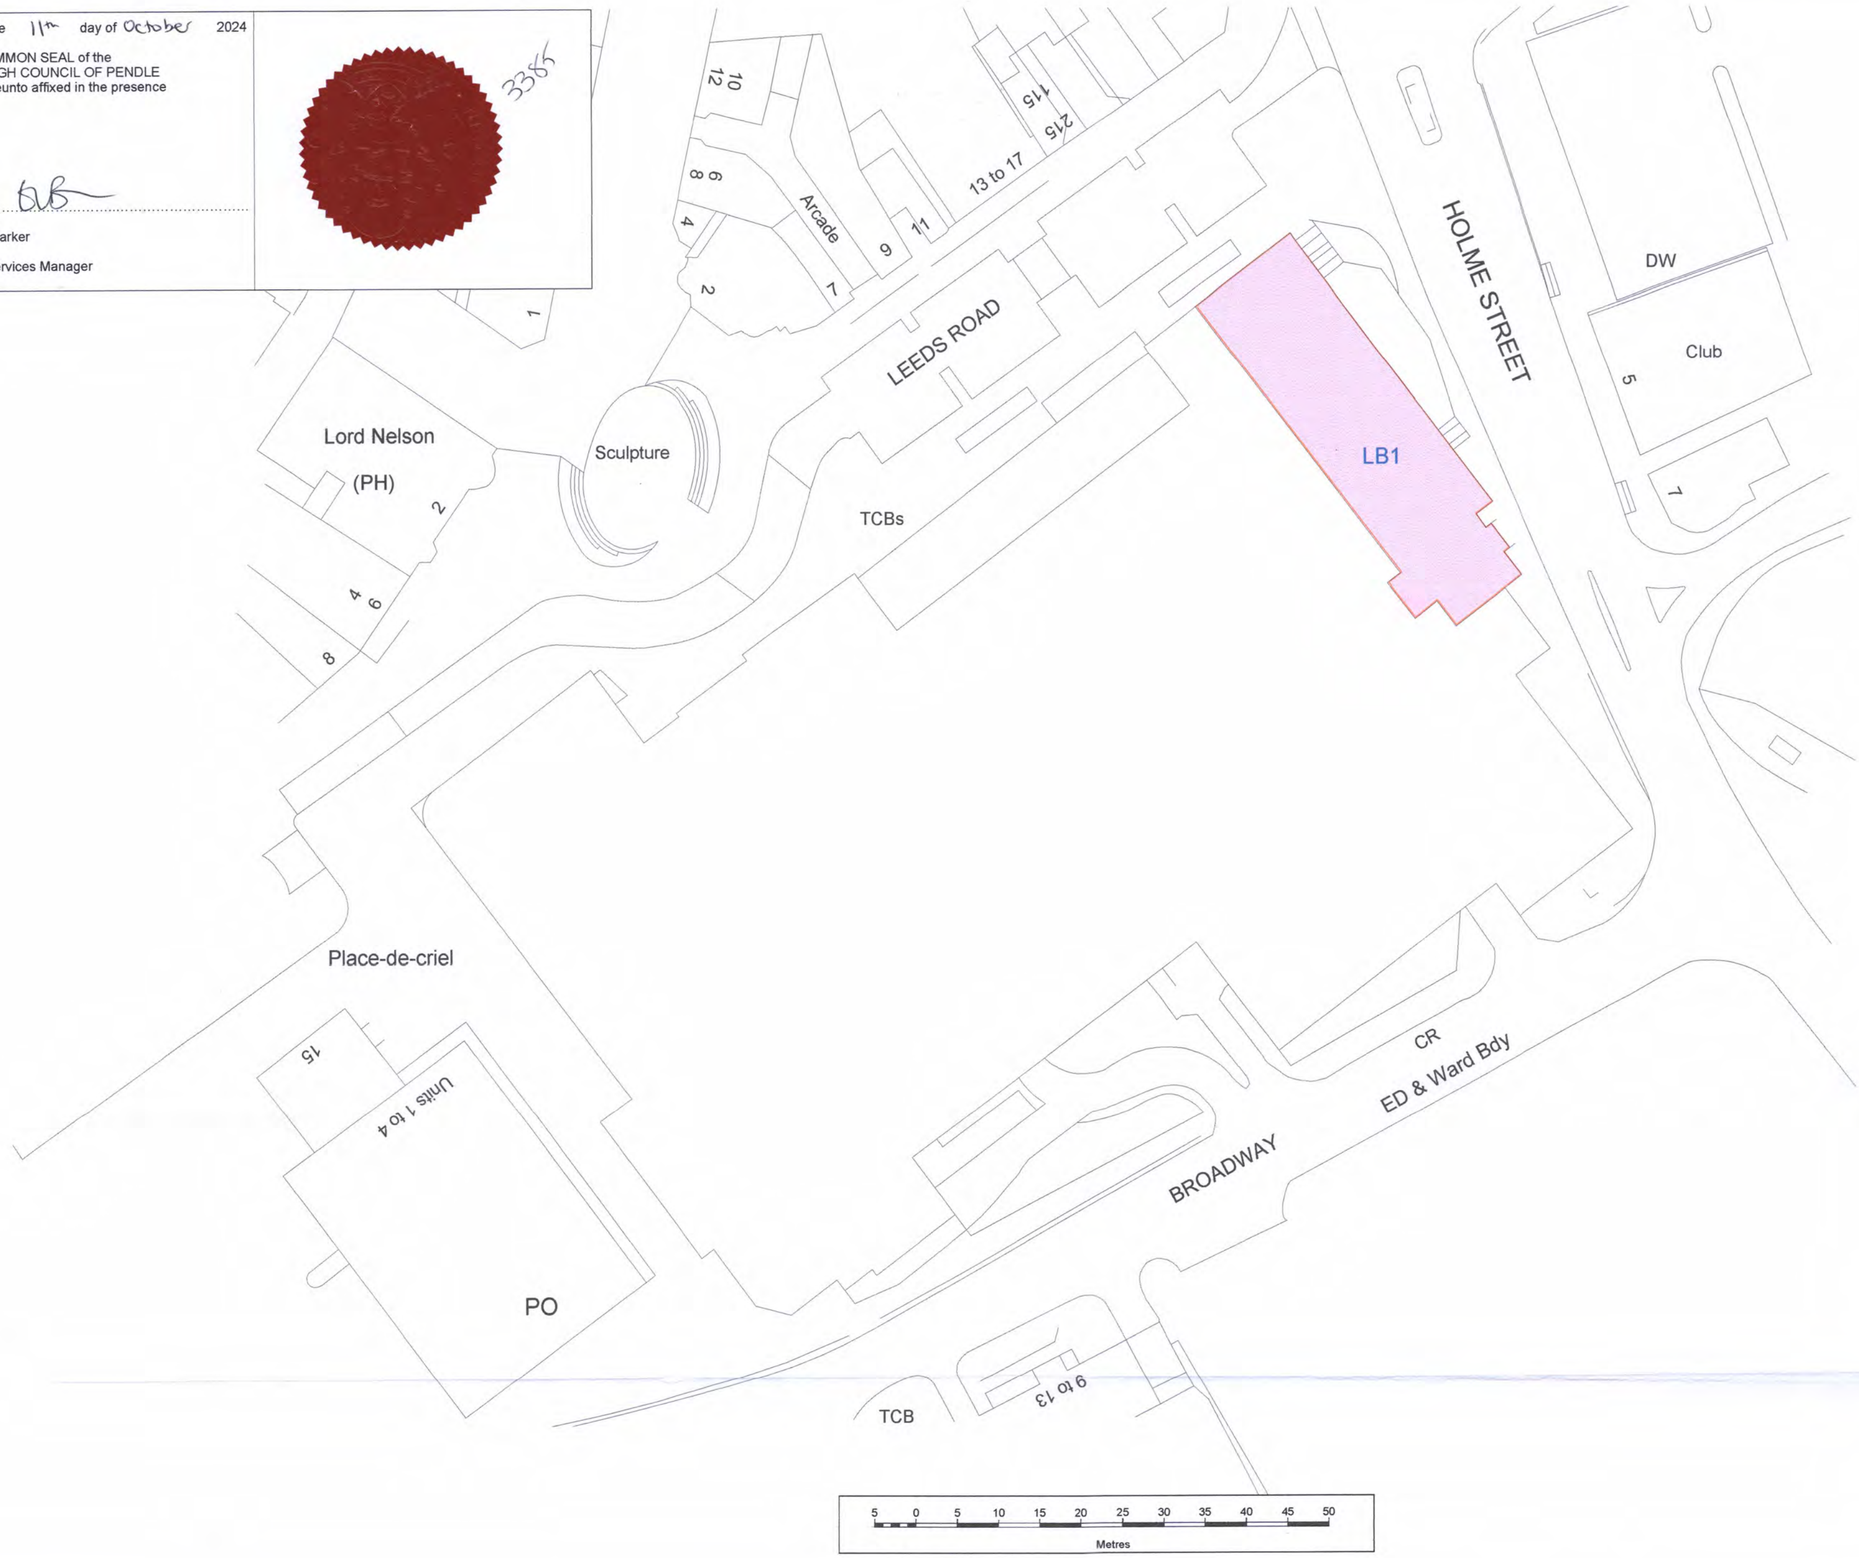

Produced by: TerraQuest Solutions Limited
Quayside Tower
252-260 Broad Street
Birmingham
B1 2HF

www.terraquest.co.uk
0121 234 1300

© Crown copyright. All rights reserved.
2024 Licence number 100019669

Key:

Land to be acquired

Business Unit:			Status:		
Land Referencing			Final		
Approved By	**Date Approved**	**Checked By**	**Date Checked**	**Drawn By**	**Date Drawn**
LJO	08/10/2024	DTA	08/10/2024	AMI	08/10/2024

Title: Map referred to in The Borough of Pendle (Pendle Rise Shopping Centre, Nelson) Compulsory Purchase Order 2024

Lower Basement
Sheet 2 of 7

Date of Issue:	Project Code:	Scale:
08/10/2024	DAX1403-0101	1:500 @A2

Drawing Reference:	Version:
DAX1403-0101-000023	v9.0

Map referred to in The Borough of Pendle (Pendle Rise Shopping Centre, Nelson) Compulsory Purchase Order 2024

Dated the 11th day of October 2024

The COMMON SEAL of the
BOROUGH COUNCIL OF PENDLE
was hereunto affixed in the presence
of

Emma Barker

Legal Services Manager

3385

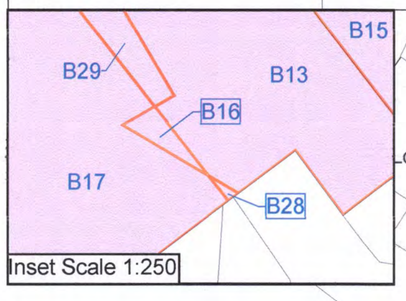

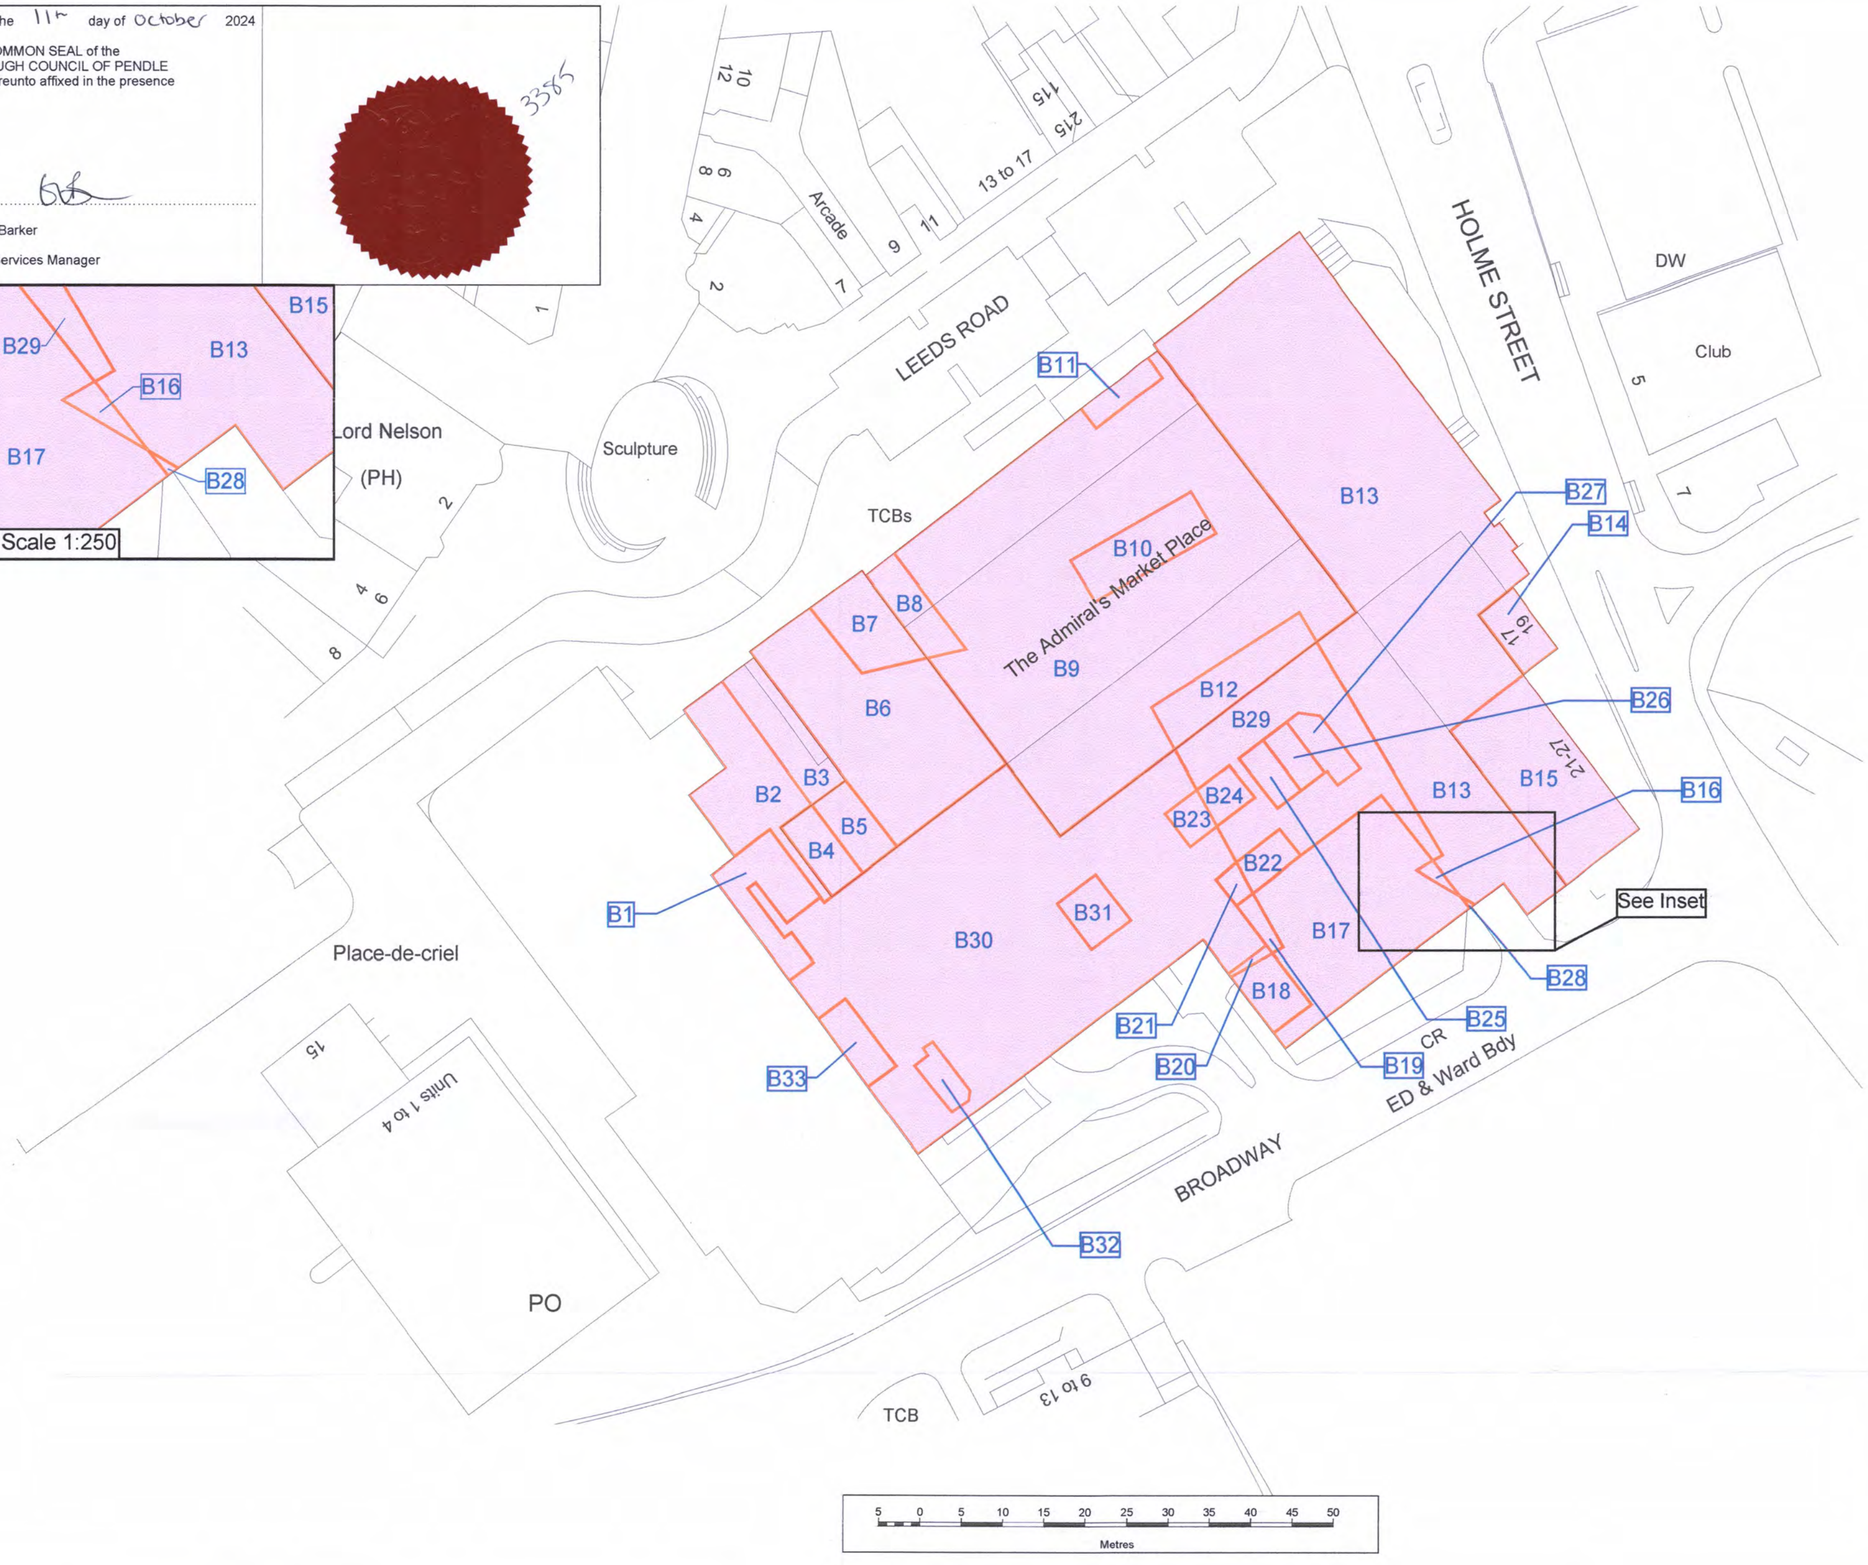

Produced by: TerraQuest Solutions Limited
Quayside Tower
252-260 Broad Street
Birmingham
B1 2HF

www.terraquest.co.uk
0121 234 1300

© Crown copyright. All rights reserved.
2024 Licence number 100019669

Key:

Land to be acquired

Business Unit:			Status:		
Land Referencing			Final		
Approved By	**Date Approved**	**Checked By**	**Date Checked**	**Drawn By**	**Date Drawn**
LJO	08/10/2024	DTA	08/10/2024	AMI	08/10/2024

Title: Map referred to in The Borough of Pendle (Pendle Rise Shopping Centre, Nelson) Compulsory Purchase Order 2024

Basement
Sheet 3 of 7

Date of Issue:	Project Code:	Scale:
08/10/2024	DAX1403-0101	1:500 @A2

Drawing Reference:	Version:
DAX1403-0101-000023	v9.0

Map referred to in The Borough of Pendle (Pendle Rise Shopping Centre, Nelson) Compulsory Purchase Order 2024

Dated the 11th day of October 2024

The COMMON SEAL of the
BOROUGH COUNCIL OF PENDLE
was hereunto affixed in the presence
of

Emma Barker

Legal Services Manager

3385

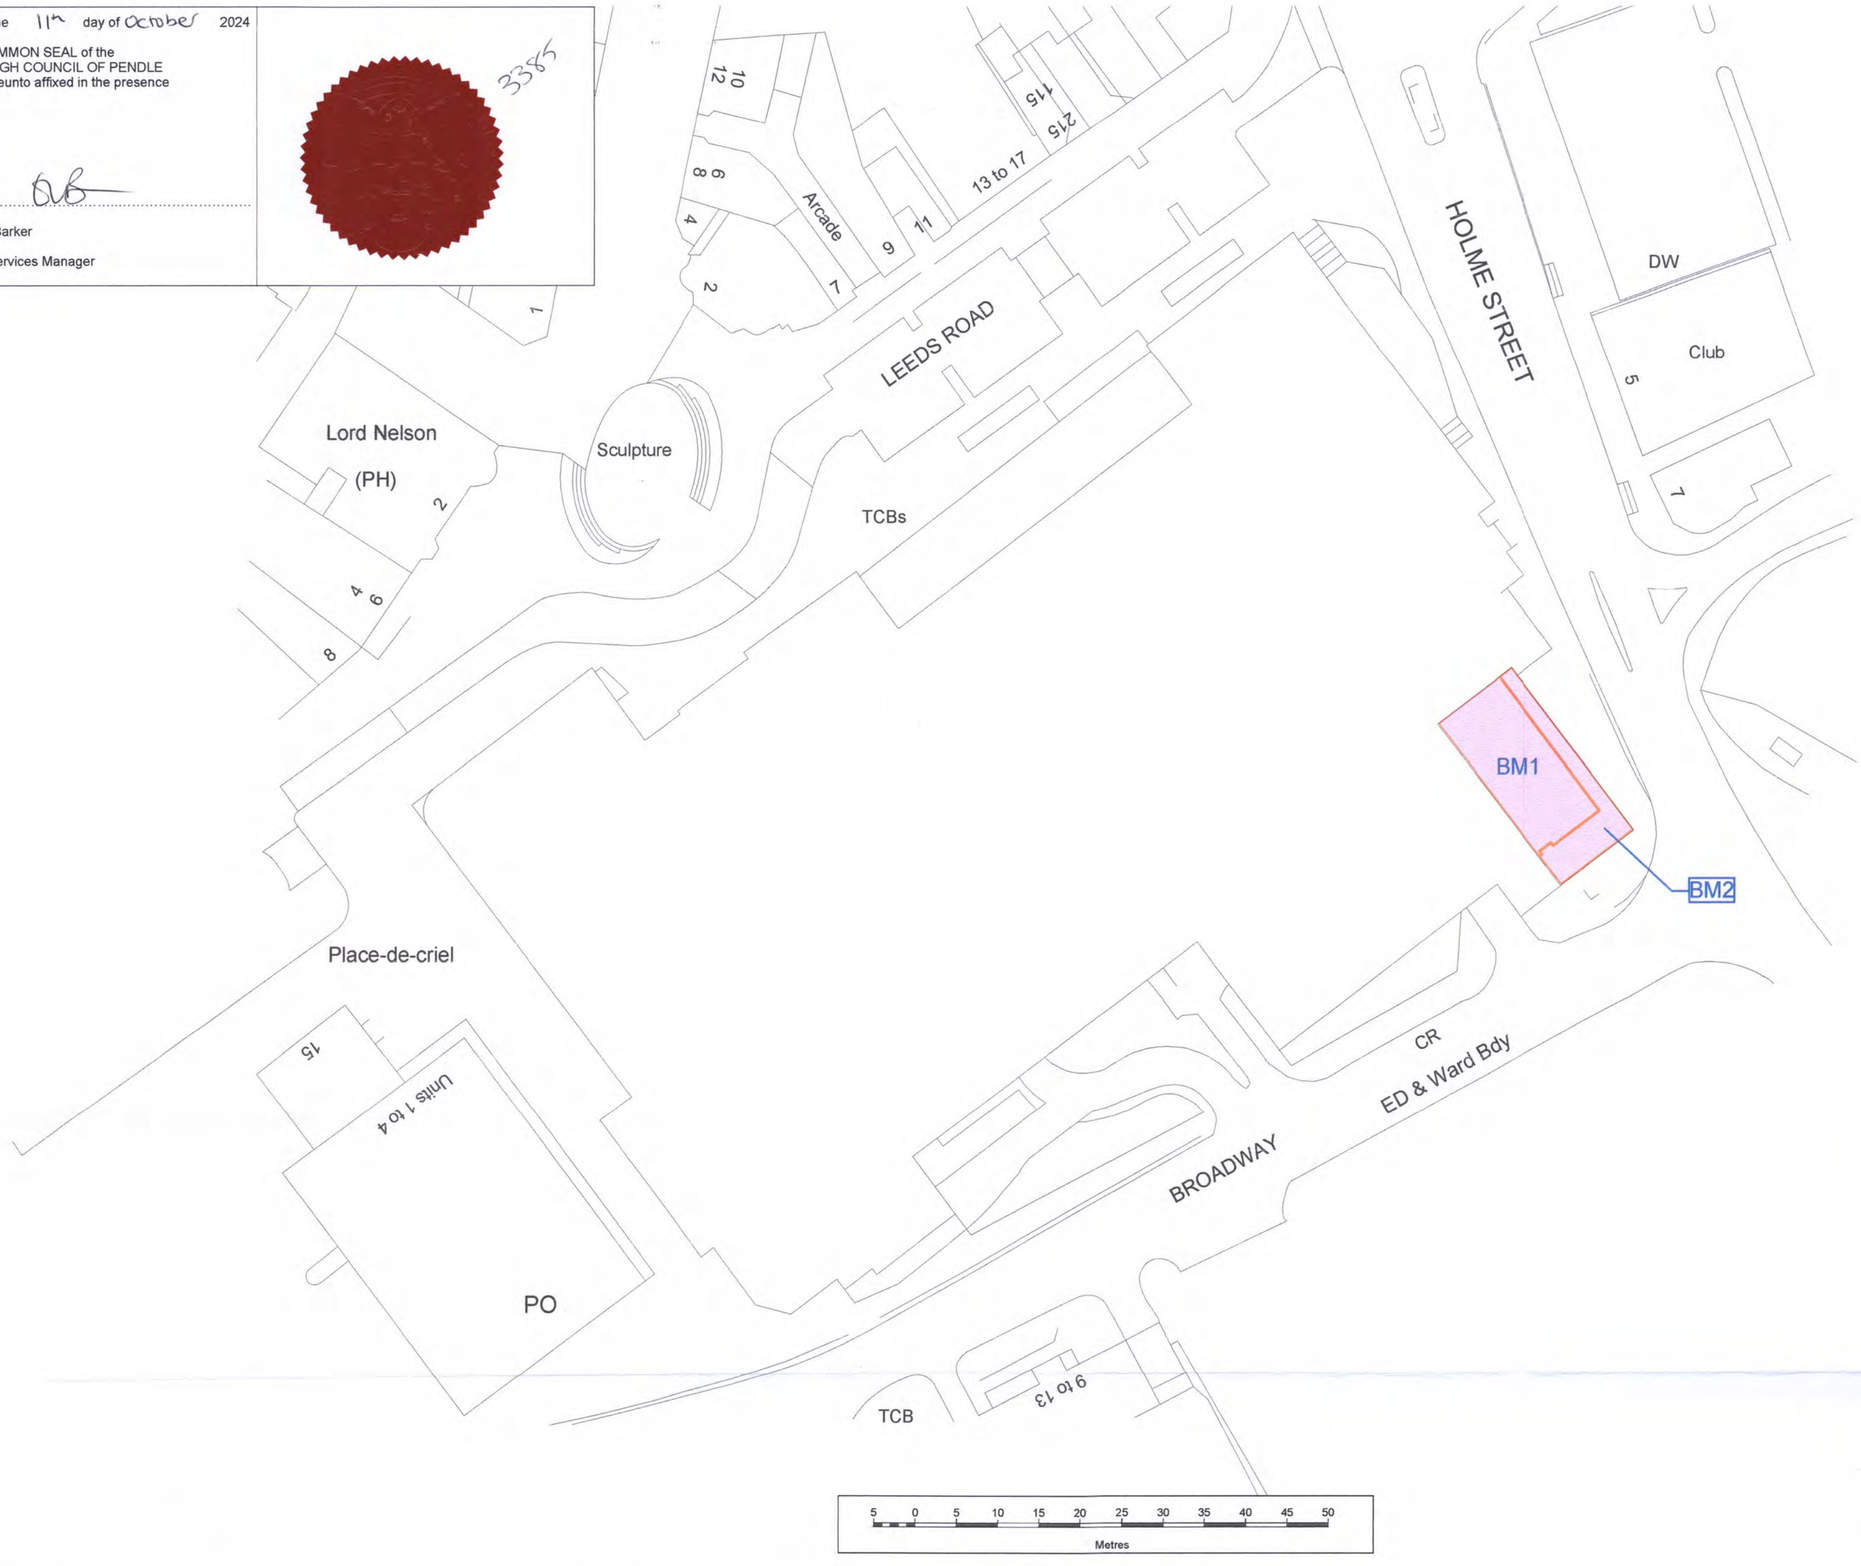

Produced by: TerraQuest Solutions Limited
Quayside Tower
252-260 Broad Street
Birmingham
B1 2HF

www.terraquest.co.uk
0121 234 1300

© Crown copyright. All rights reserved.
2024 Licence number 100019669

Key:

Land to be acquired

Business Unit:			Status:		
Land Referencing			Final		
Approved By	Date Approved	Checked By	Date Checked	Drawn By	Date Drawn
LJO	08/10/2024	DTA	08/10/2024	AMI	08/10/2024

Title: Map referred to in The Borough of Pendle (Pendle Rise Shopping Centre, Nelson) Compulsory Purchase Order 2024

Basement Mezzanine
Sheet 4 of 7

Date of Issue:	Project Code:	Scale:
08/10/2024	DAX1403-0101	1:500 @A2

Drawing Reference:	Version:
DAX1403-0101-000023	v9.0

Map referred to in The Borough of Pendle (Pendle Rise Shopping Centre, Nelson) Compulsory Purchase Order 2024

Dated the 11th day of October 2024

The COMMON SEAL of the
BOROUGH COUNCIL OF PENDLE
was hereunto affixed in the presence
of

Emma Barker

Legal Services Manager

3385

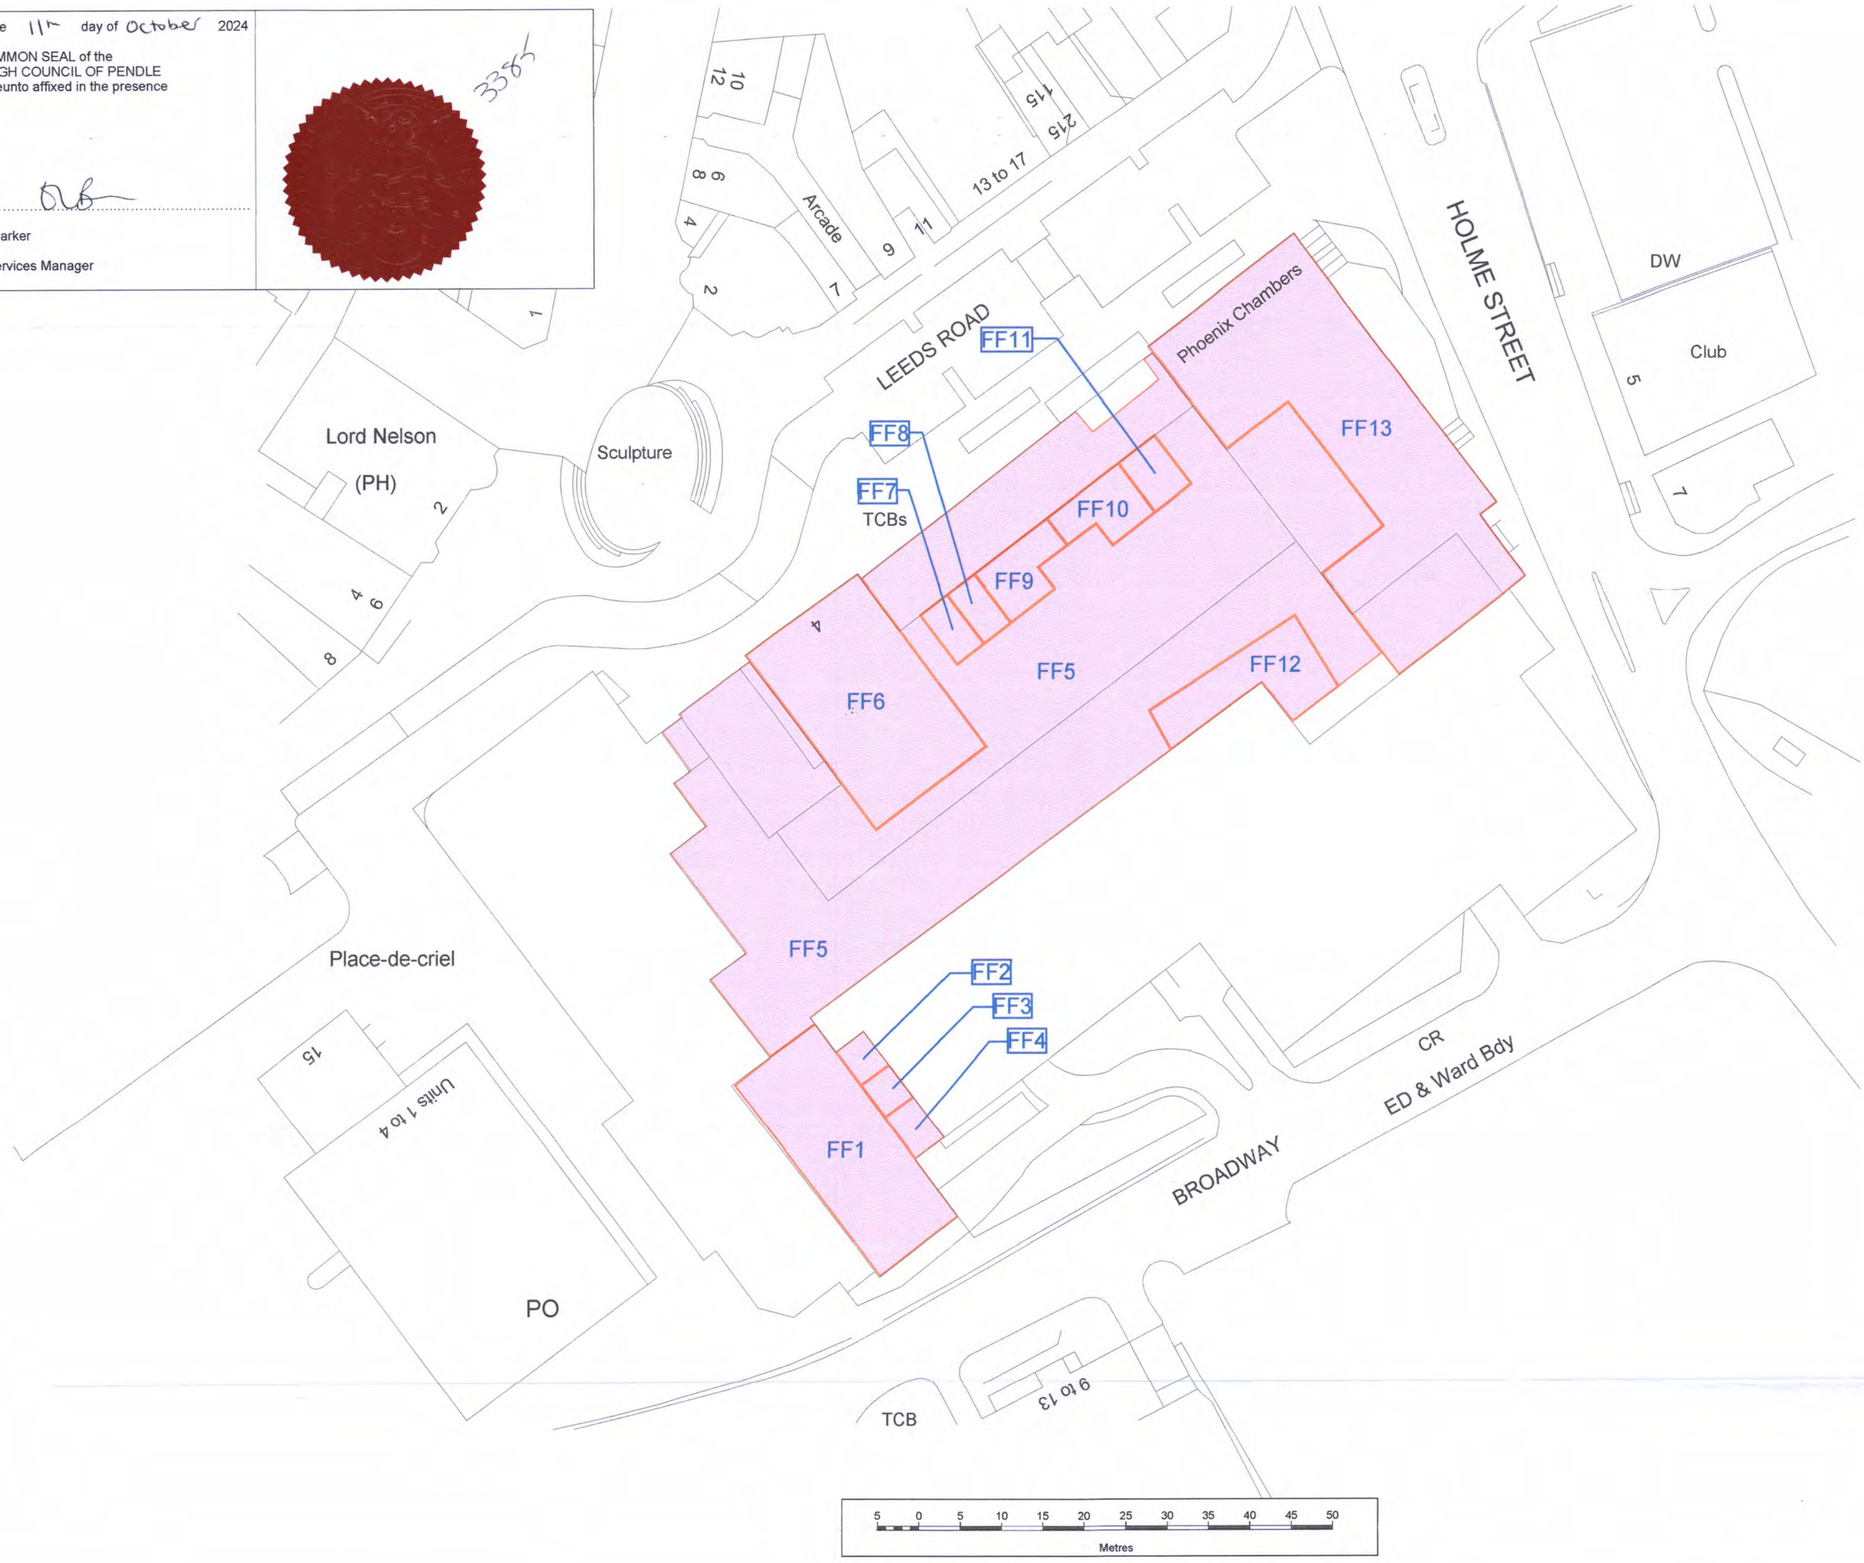

Produced by: TerraQuest Solutions Limited
Quayside Tower
252-260 Broad Street
Birmingham
B1 2HF

www.terraquest.co.uk
0121 234 1300

© Crown copyright. All rights reserved.
2024 Licence number 100019669

Key:

Land to be acquired

Business Unit:			Status:		
Land Referencing			Final		
Approved By	**Date Approved**	**Checked By**	**Date Checked**	**Drawn By**	**Date Drawn**
LJO	08/10/2024	DTA	08/10/2024	AMI	08/10/2024

Title: Map referred to in The Borough of Pendle (Pendle Rise Shopping Centre, Nelson) Compulsory Purchase Order 2024

First Floor
Sheet 5 of 7

Date of Issue:	Project Code:	Scale:
08/10/2024	DAX1403-0101	1:500 @A2

Drawing Reference:	Version:
DAX1403-0101-000023	v9.0

Map referred to in The Borough of Pendle (Pendle Rise Shopping Centre, Nelson) Compulsory Purchase Order 2024

Dated the 11th day of October 2024

The COMMON SEAL of the BOROUGH COUNCIL OF PENDLE was hereunto affixed in the presence of

Emma Barker

Legal Services Manager

3385

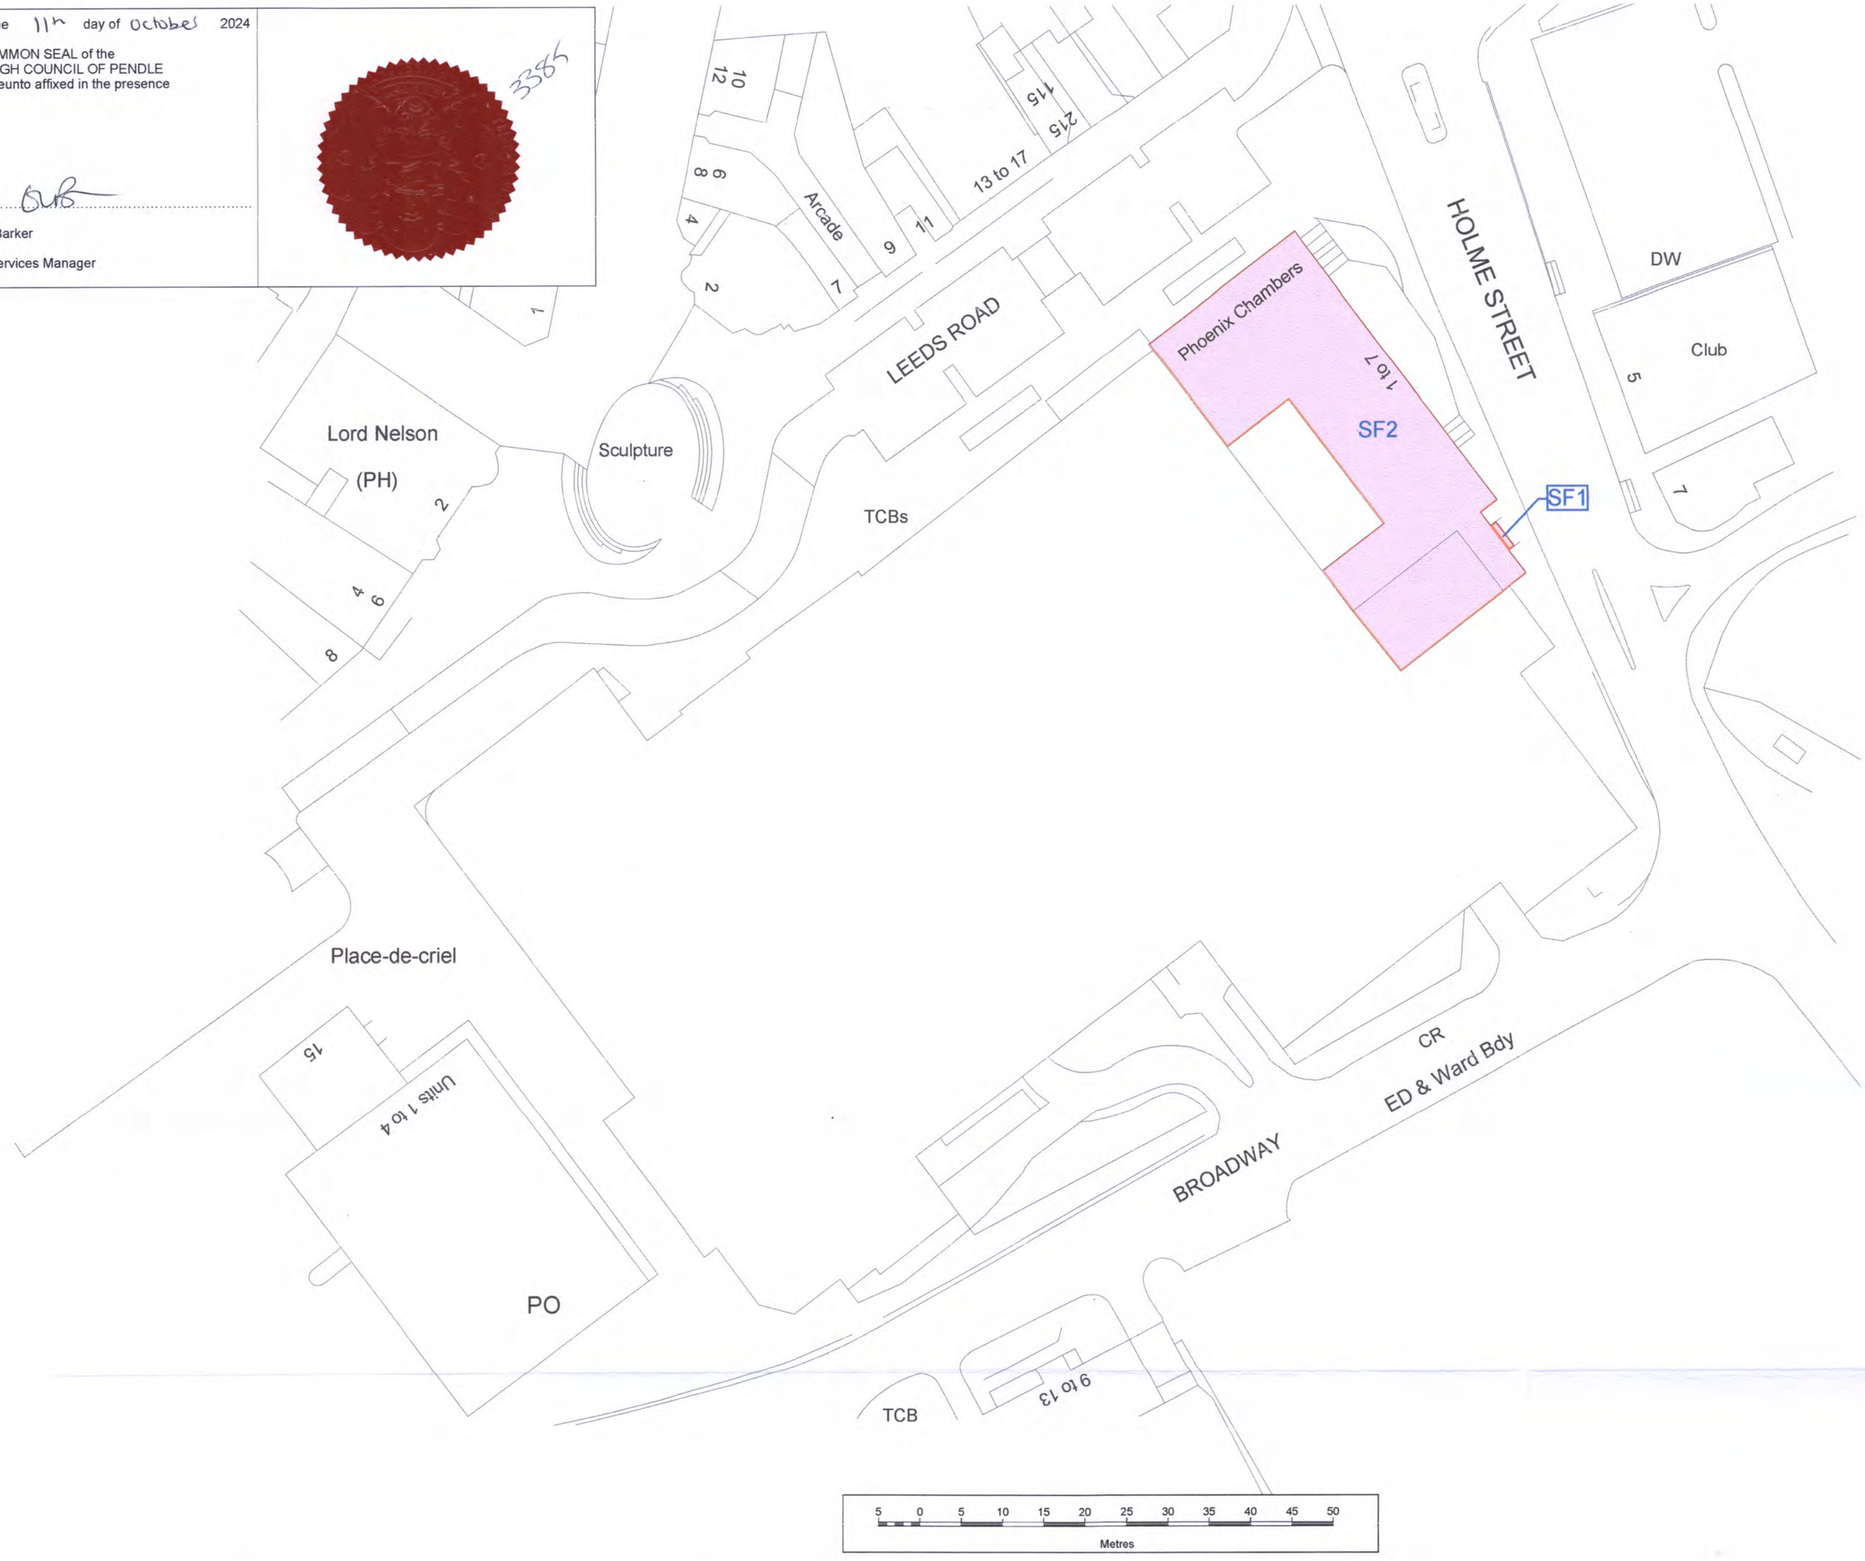

Produced by: TerraQuest Solutions Limited
Quayside Tower
252-260 Broad Street
Birmingham
B1 2HF

www.terraquest.co.uk
0121 234 1300

© Crown copyright. All rights reserved.
2024 Licence number 100019669

Key:

Land to be acquired

Business Unit:			Status:		
Land Referencing			Final		
Approved By	Date Approved	Checked By	Date Checked	Drawn By	Date Drawn
LJO	08/10/2024	DTA	08/10/2024	AMI	08/10/2024

Title: Map referred to in The Borough of Pendle (Pendle Rise Shopping Centre, Nelson) Compulsory Purchase Order 2024

Second Floor
Sheet 6 of 7

Date of Issue:	Project Code:	Scale:
08/10/2024	DAX1403-0101	1:500 @A2

Drawing Reference:	Version:
DAX1403-0101-000023	v9.0

Map referred to in The Borough of Pendle (Pendle Rise Shopping Centre, Nelson) Compulsory Purchase Order 2024

Dated the 11th day of October 2024

The COMMON SEAL of the
BOROUGH COUNCIL OF PENDLE
was hereunto affixed in the presence
of

Emma Barker

Legal Services Manager

3385

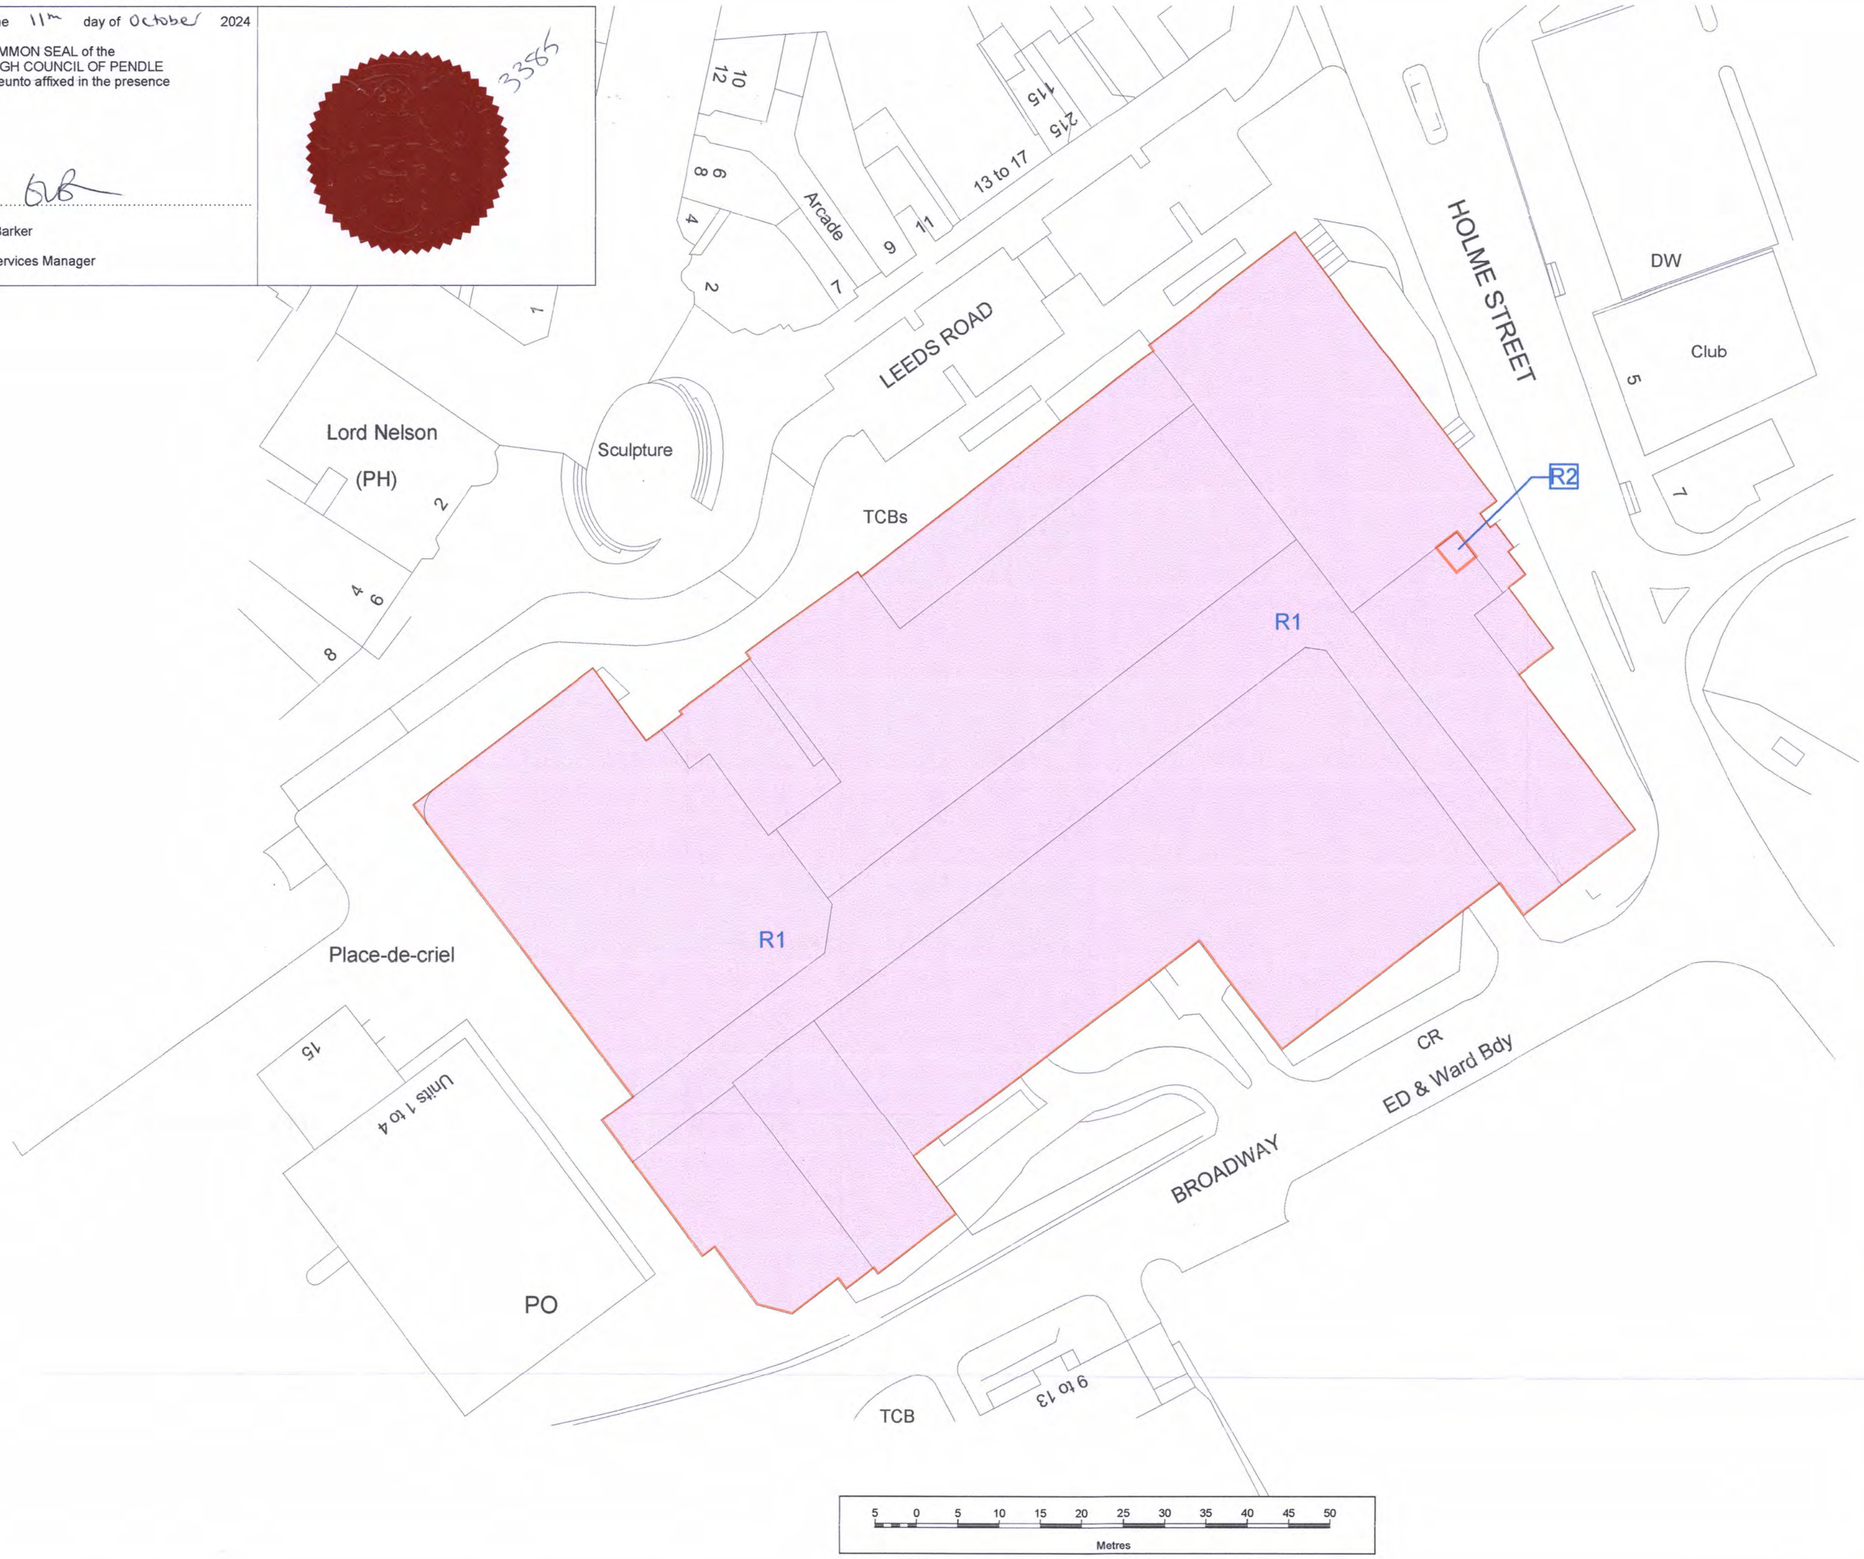

Produced by: TerraQuest Solutions Limited
Quayside Tower
252-260 Broad Street
Birmingham
B1 2HF

www.terraquest.co.uk
0121 234 1300

© Crown copyright. All rights reserved.
2024 Licence number 100019669

Key:

Land to be acquired

Business Unit:			Status:		
Land Referencing			Final		
Approved By	Date Approved	Checked By	Date Checked	Drawn By	Date Drawn
LJO	08/10/2024	DTA	08/10/2024	AMI	08/10/2024

Title: Map referred to in The Borough of Pendle (Pendle Rise Shopping Centre, Nelson) Compulsory Purchase Order 2024

Rooftop
Sheet 7 of 7

Date of Issue:	Project Code:	Scale:
08/10/2024	DAX1403-0101	1:500 @A2

Drawing Reference:	Version:
DAX1403-0101-000023	v9.0