Appendix 1: Location Plan

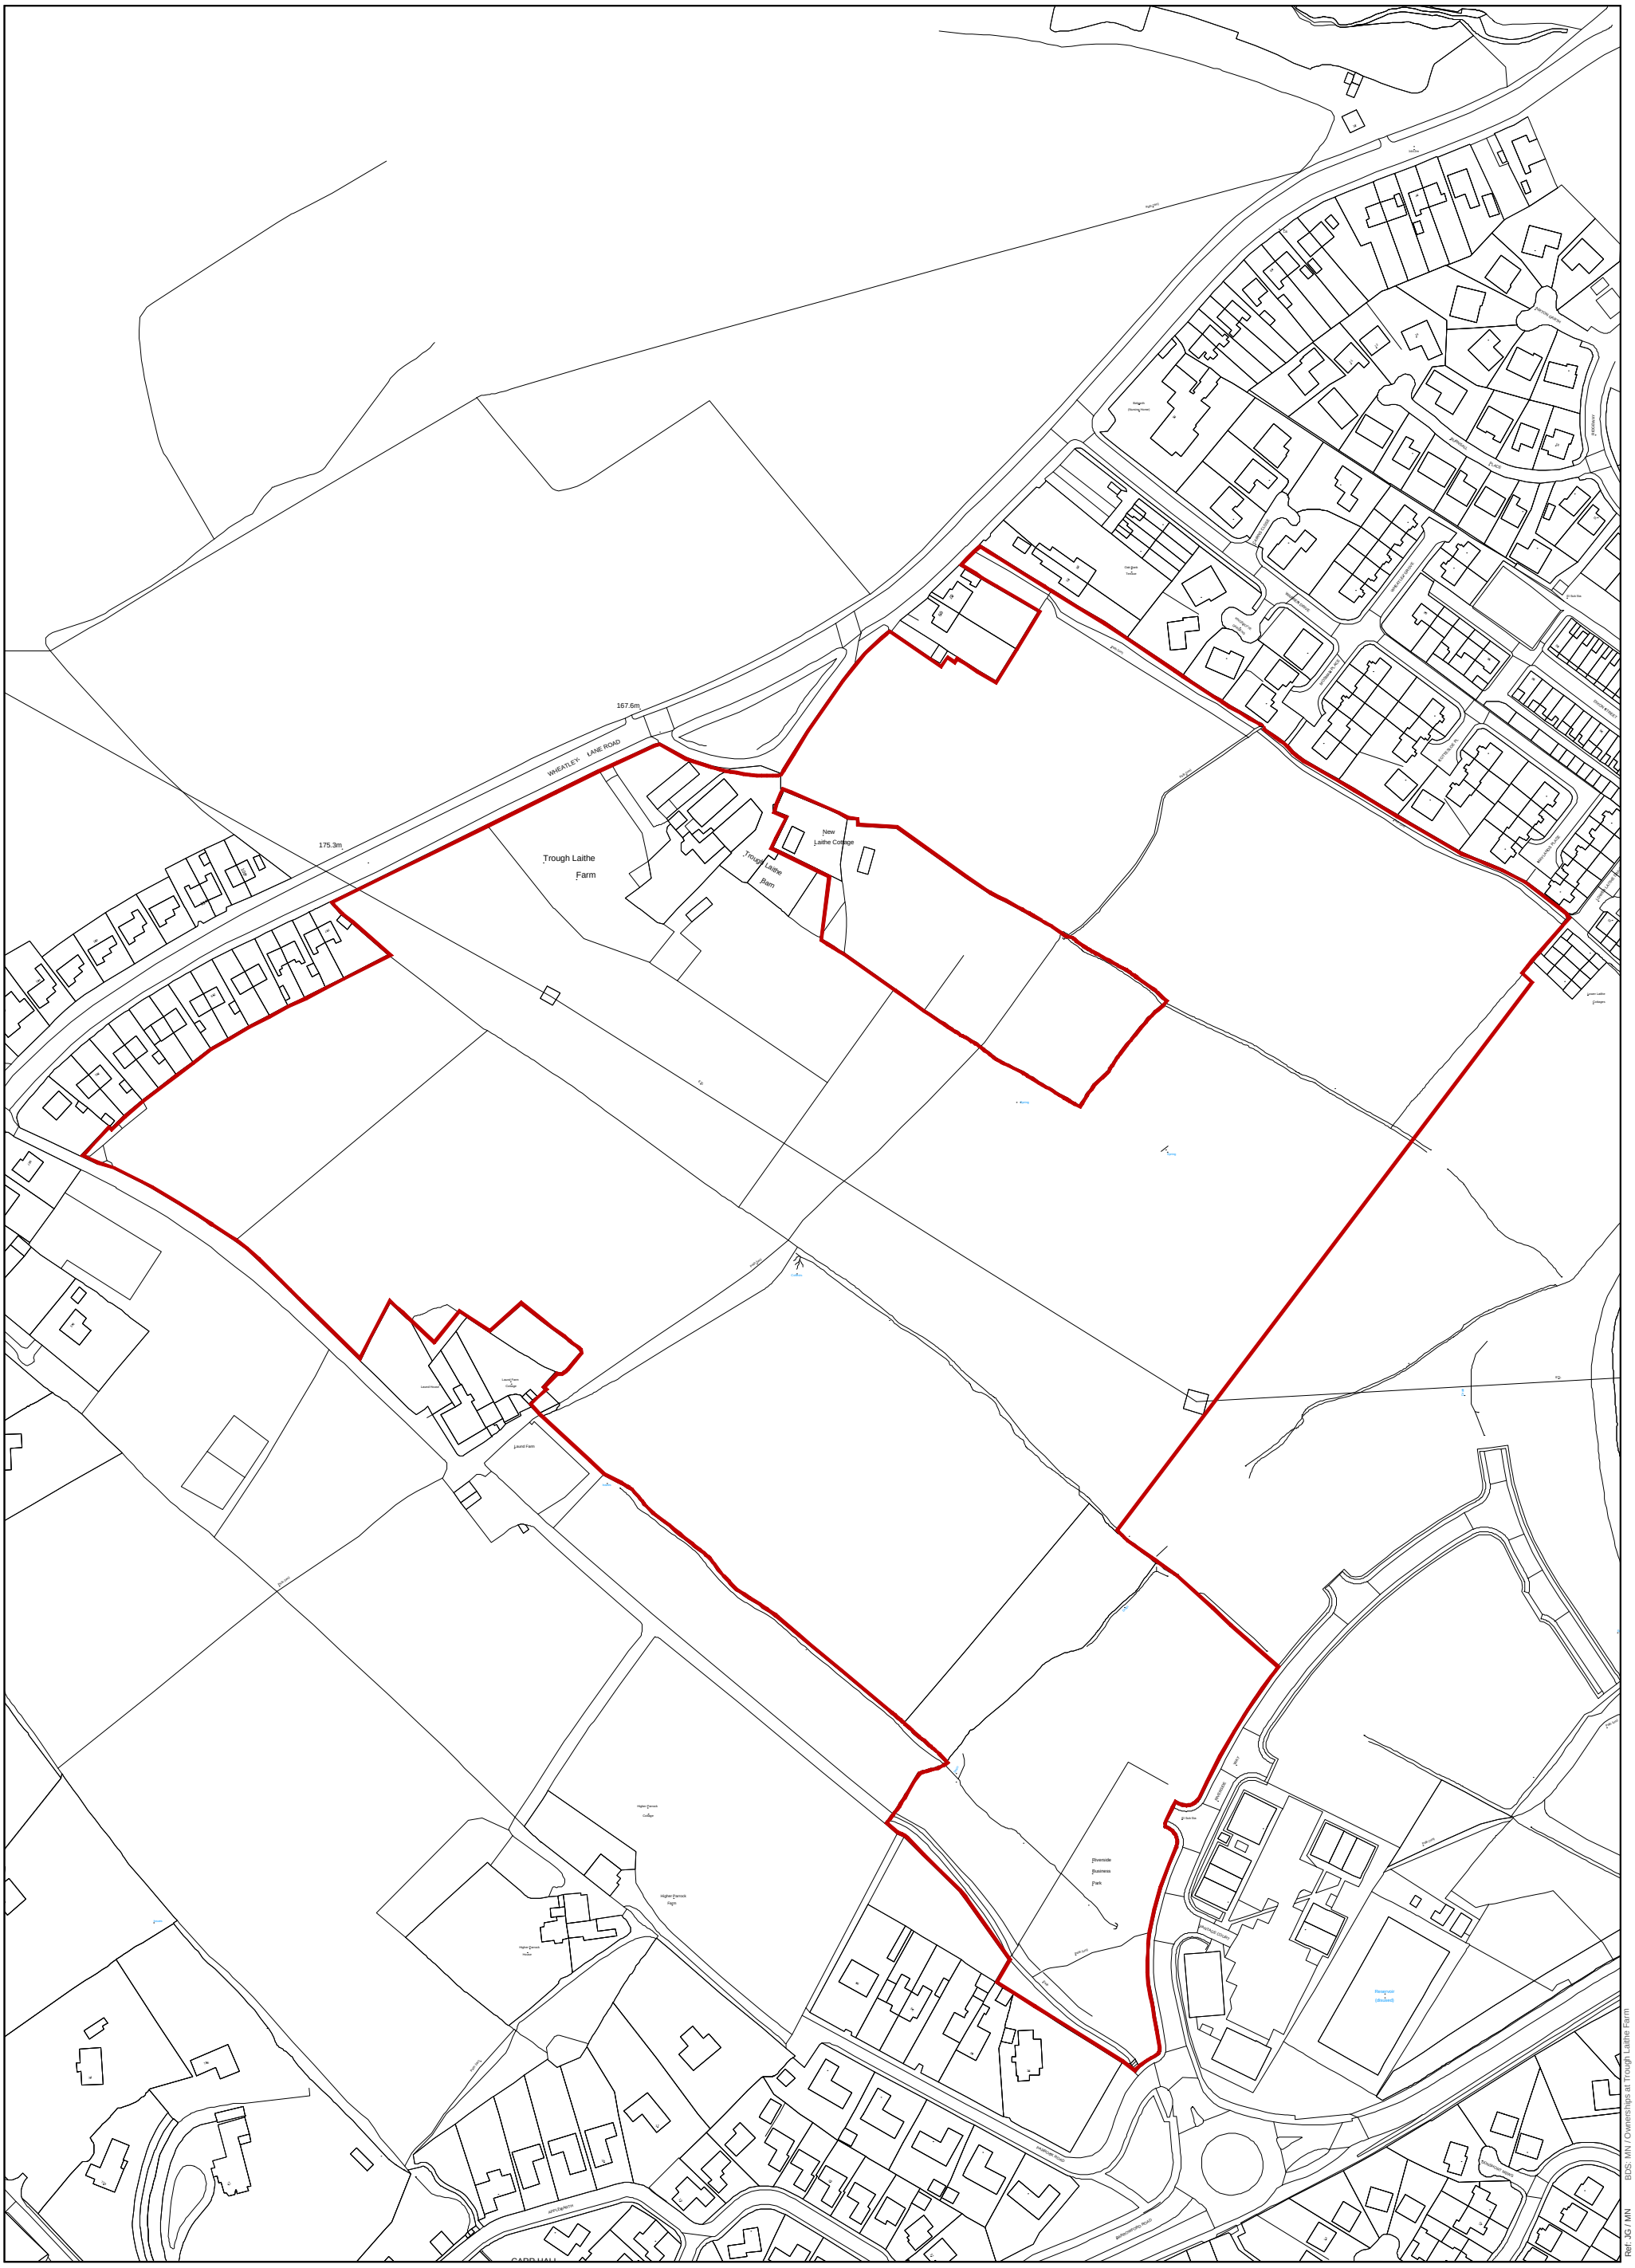

PEEL

Trough Laithe Farm, Barrowford

N

Ordnance Survey

OS MasterMap Imagery Layer has been created using Ordnance Survey' s own imagery and imagery from other suppliers. This data may contain imagery data sourced from Getmapping plc imagery data sourced from UK Perspectives Limited and/or imagery data sourced from InfoTerra Limited.

© Crown copyright 2015 OS 100018033

Date: 05:05:15 Scale: 1:2500 @ A3

Appendix 2: Draft Illustrative Masterplan

RANDALL*THORP*
Canada House
3 Chepstow Street
Manchester M1 5FW
Tel: 0161 228 7721

Drwg No: 145H - 27C *Date: 15.05.15*

Drawn by: AH *Checked by: DL*

Key

North

- Red line boundary
- Existing trees/woodland
- Proposed trees/woodland
- Proposed strategic green space
- Rear garden with retaining wall
- Semi-private frontage
- Water body
- Proposed building frontage
- Proposed primary road
- Existing Public Right of Way
- Proposed primary foot-paths
- Proposed play area
- Proposed area of business park extension

PEEL
Land & Property

Trough Laithe Farm

Masterplan

Scale: 1:2500