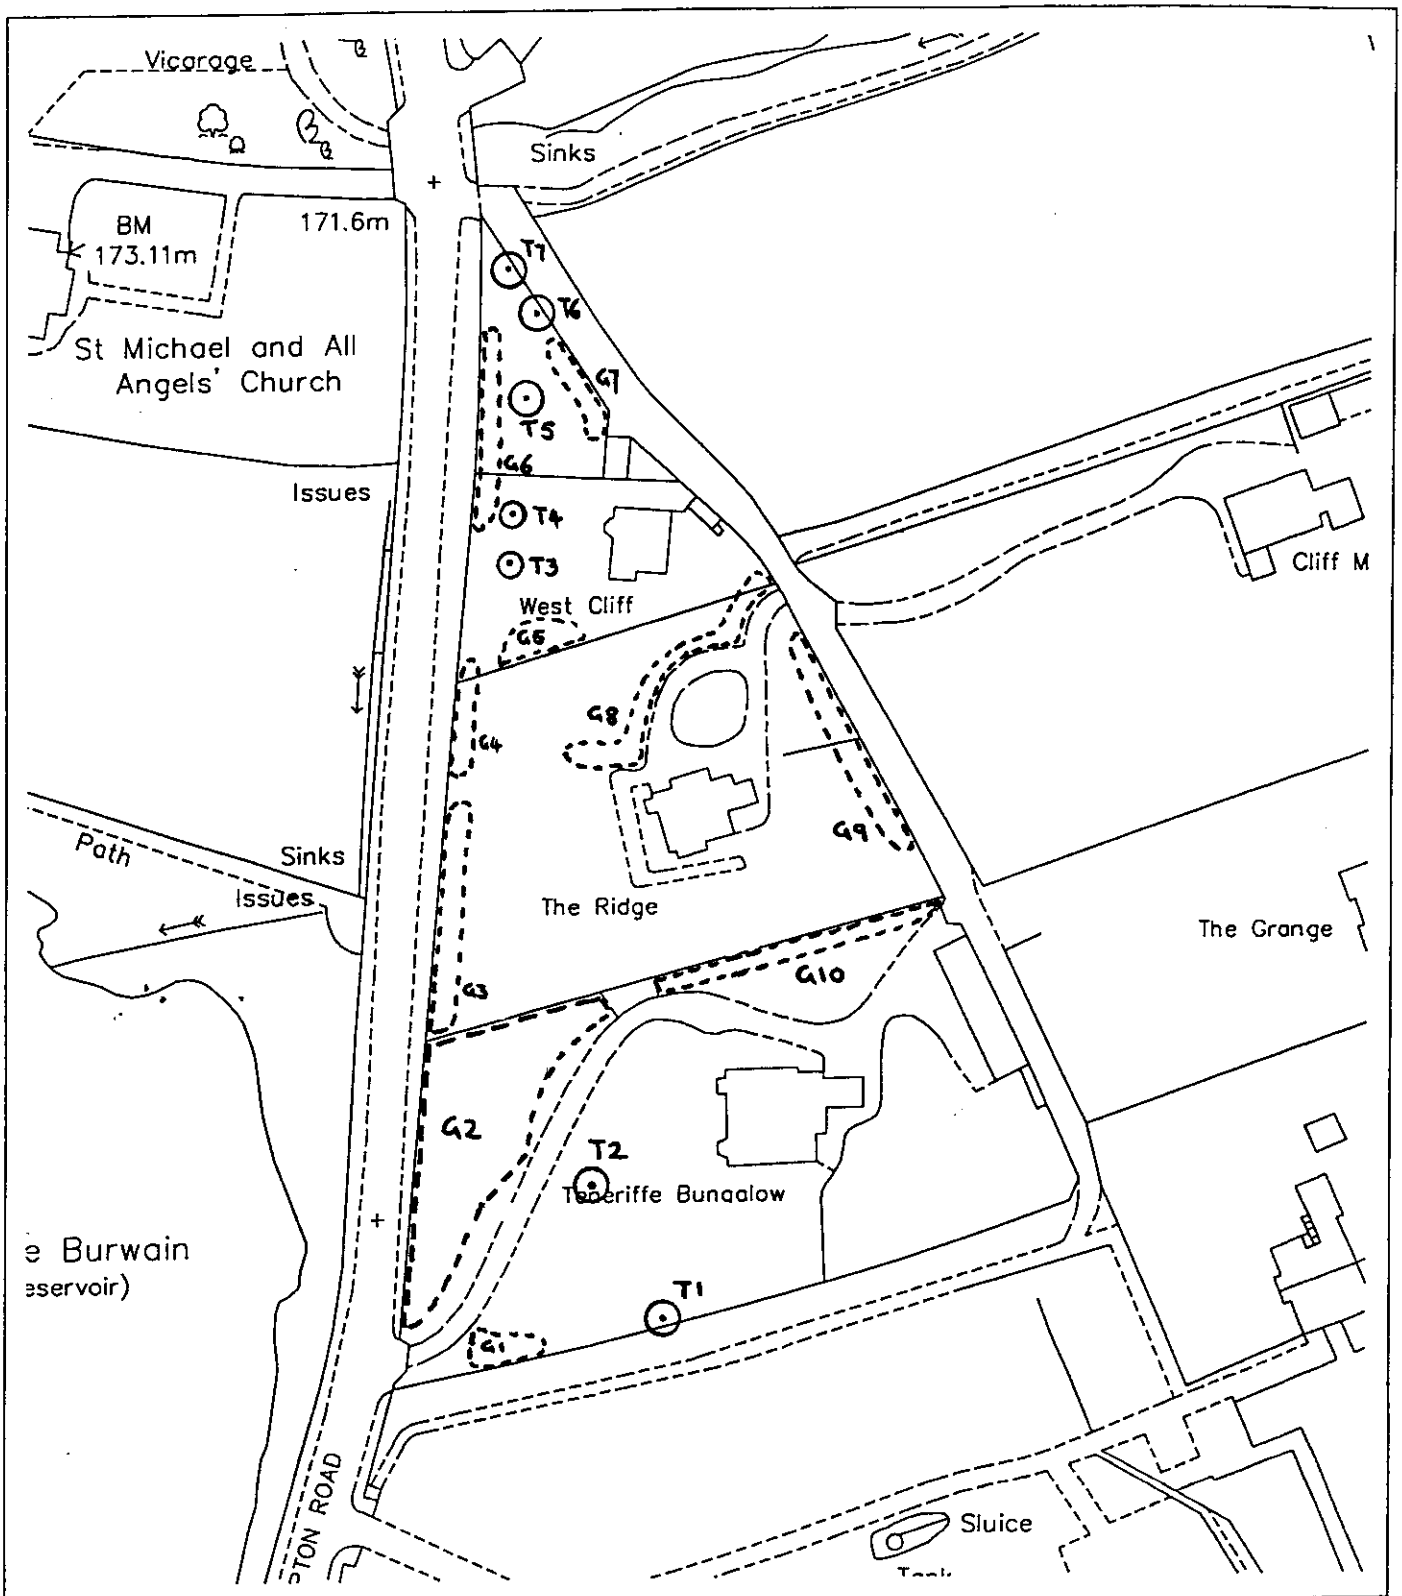

Borough of Pendle

Planning and Building Control
The Town Hall,
Market Street,
NELSON,
Lancs.
BB9 7LG

Telephone: 01282 617731
Facsimile: 01282 619555

TITLE : Tree Preservation Order No.4, 2002

SITE : Skipton Rd
FOULRIDGE

Description
Planning–Conservation

Date
Apr '02

North

Scale
1:1250

File Reference
TPO. NO.4, 2002