


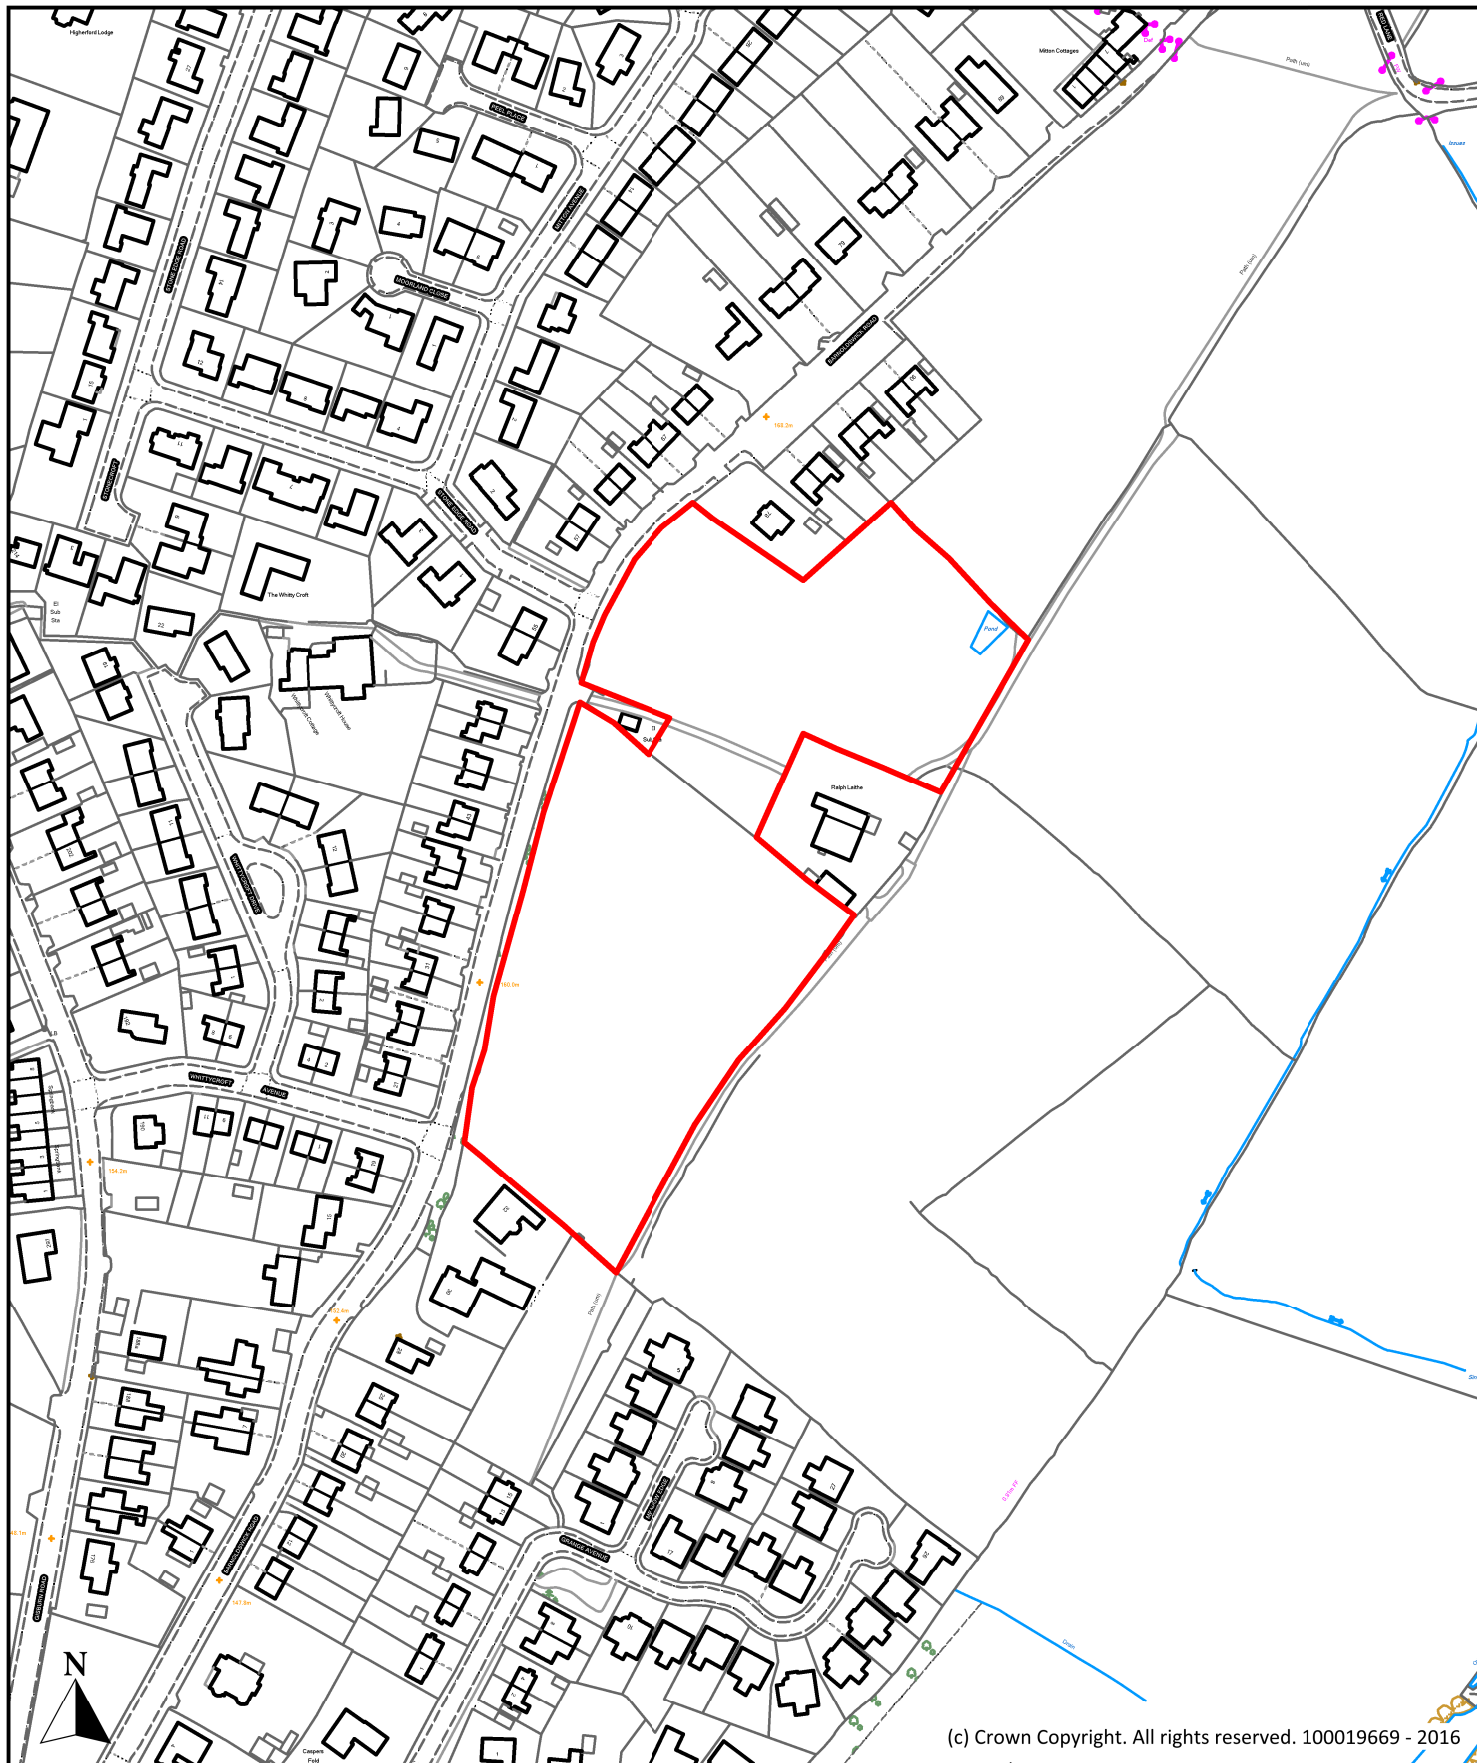

Description

Land at Ralph Laithe, Barnoldswick Road, Barrowford

Scale

1 : 2,500

Ref No.

P136

Drawn By

J.B.

Date

24th October 2016

Historic Ref


S206



**Planning, Building Control
& Licensing**

Town Hall, Market Street,
Nelson, Lancashire, BB9 7LG

Tel: 01282 661330

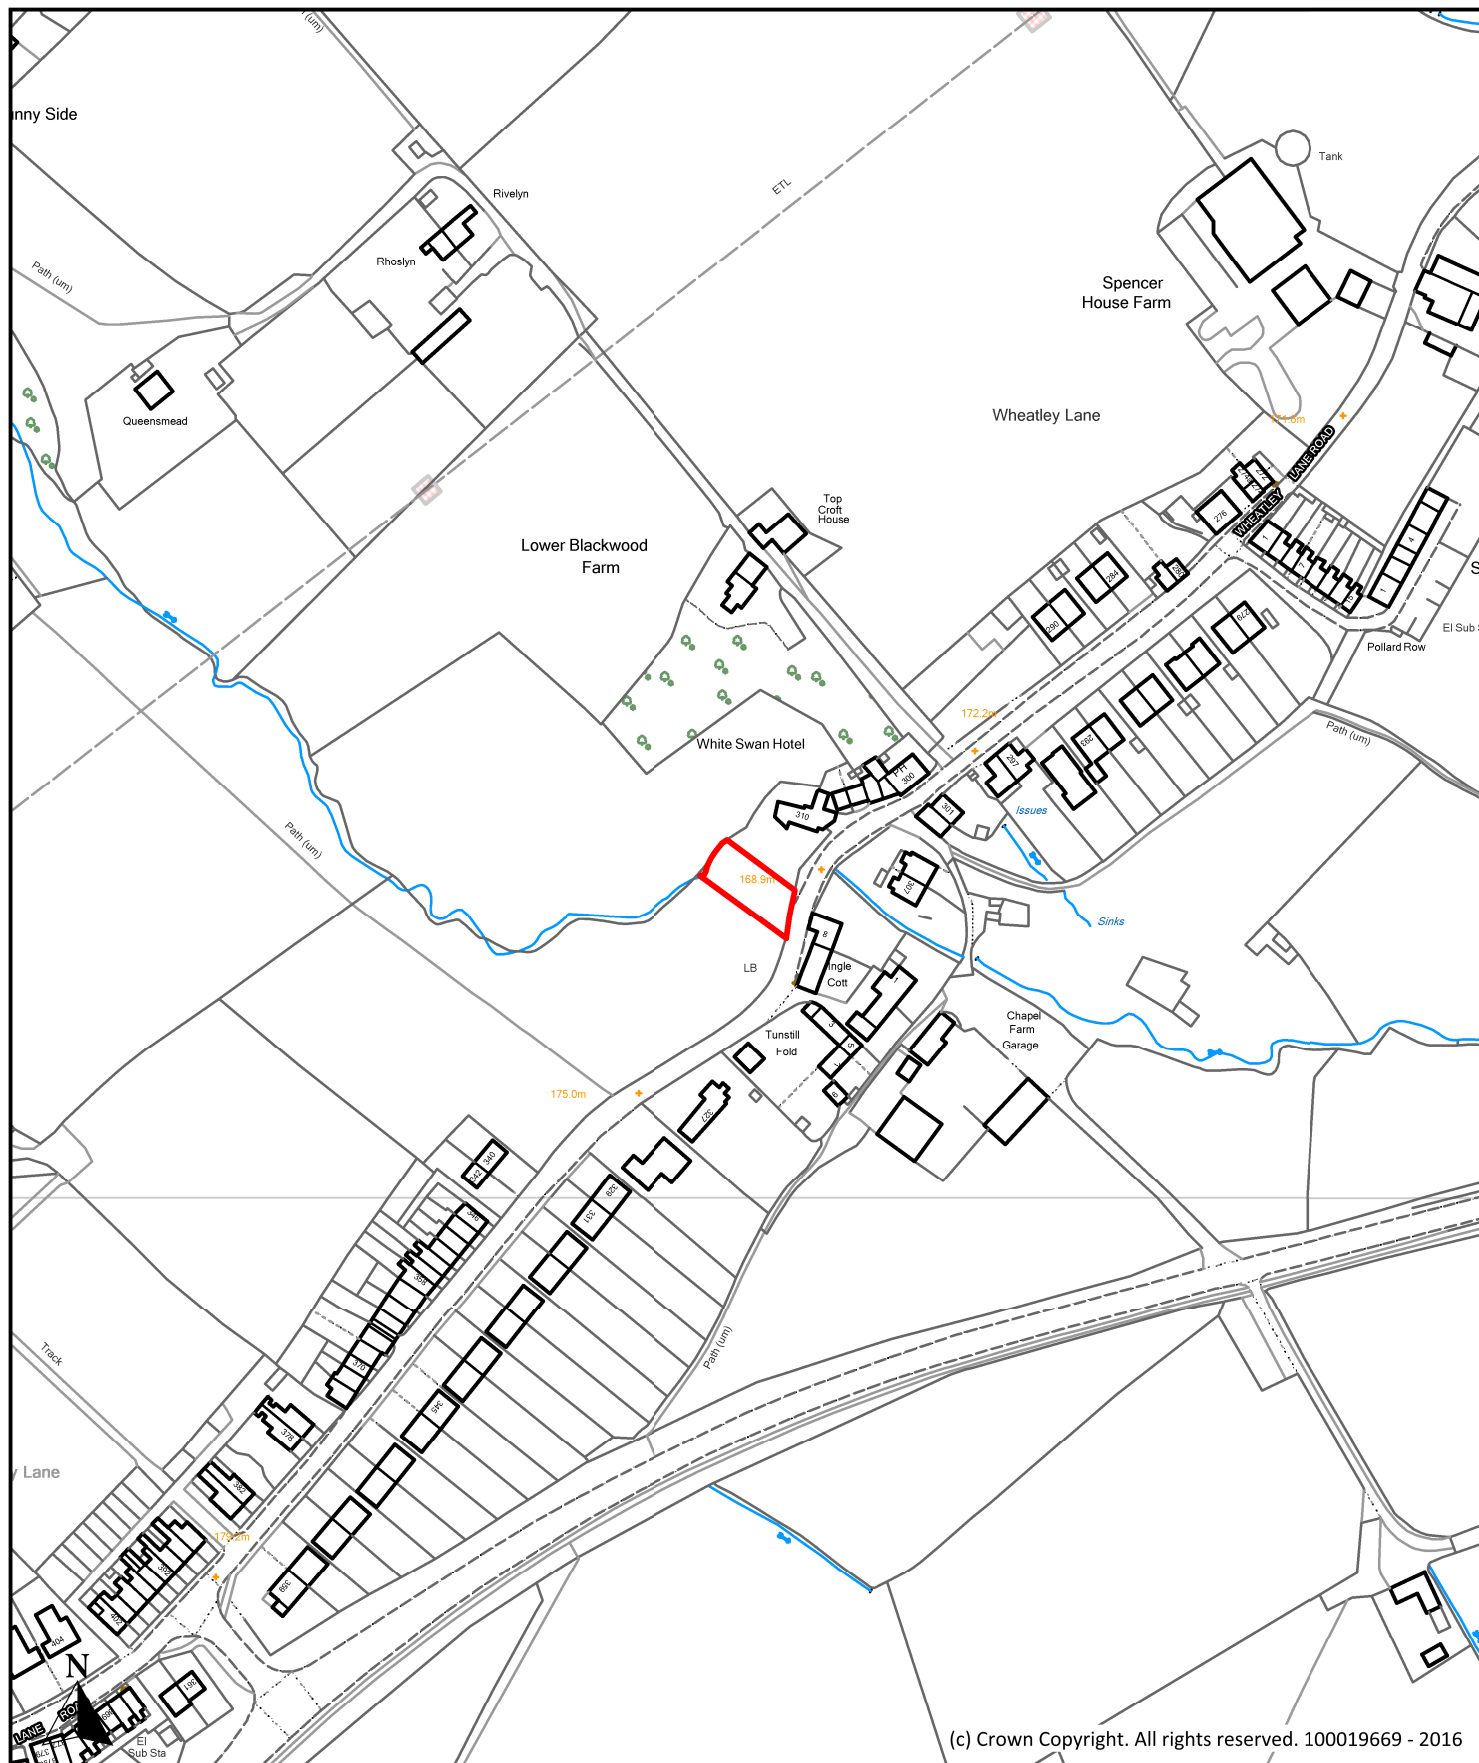

Description

**Land adjacent to 310 Wheatley Lane Road,
Wheatley Lane Road, Fence**

Scale

1 : 2,500

Ref No.

P138

Drawn By

J.B.

Date

24th October 2016

Historic Ref


S208



**Planning, Building Control
& Licensing**

Town Hall, Market Street,
Nelson, Lancashire, BB9 7LG

Tel: 01282 661330

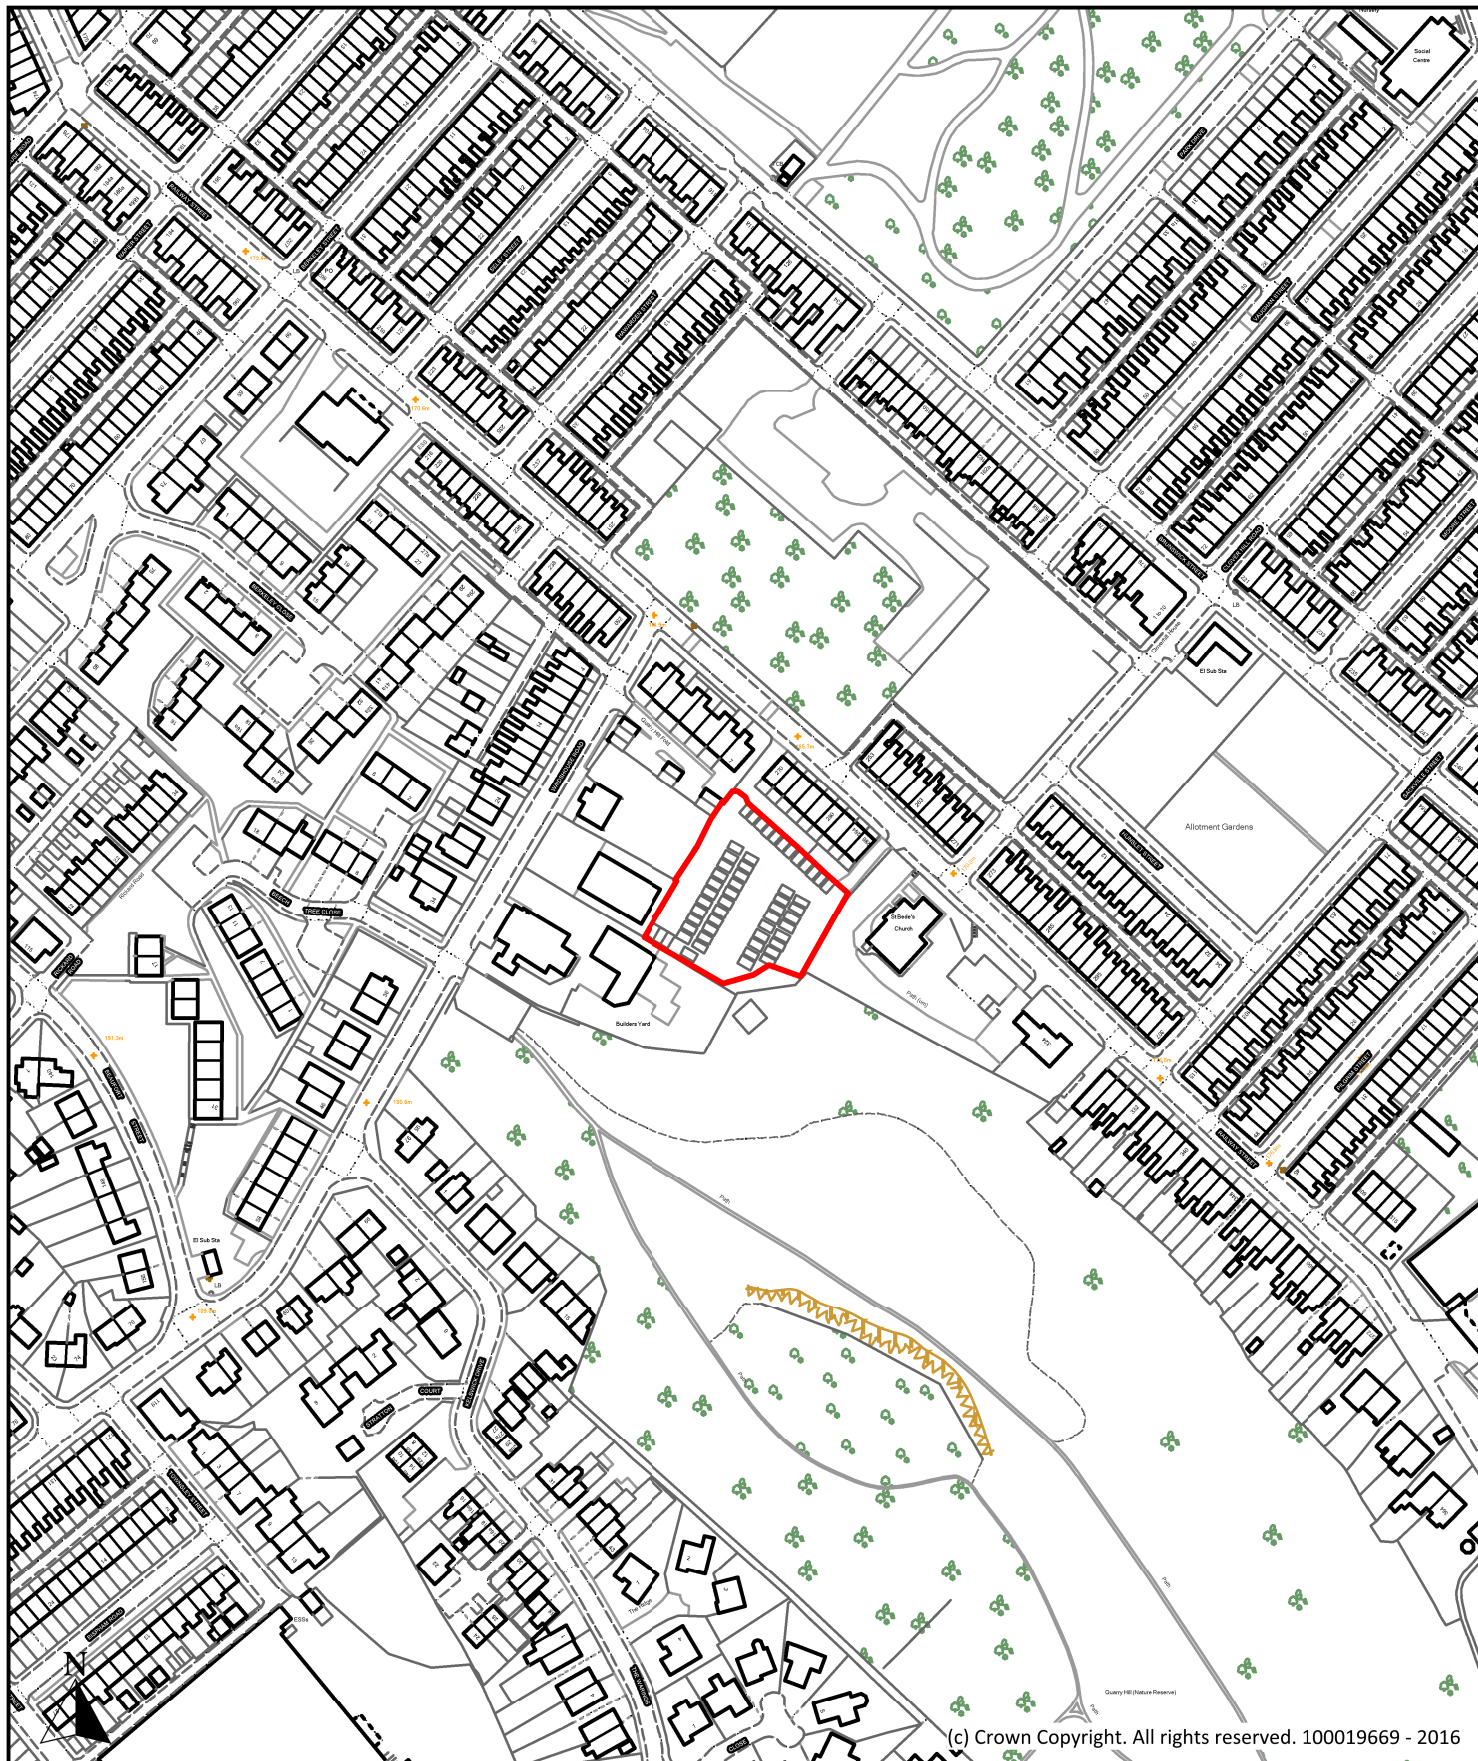

Description

Railway Street Garage Site, Railway Street, Nelson

Scale

1 : 2,500

Ref No.

P139

Drawn By

J.B.

Date

24th October 2016

Historic Ref


S210



**Planning, Building Control
& Licensing**

Town Hall, Market Street,
Nelson, Lancashire, BB9 7LG

Tel: 01282 661330

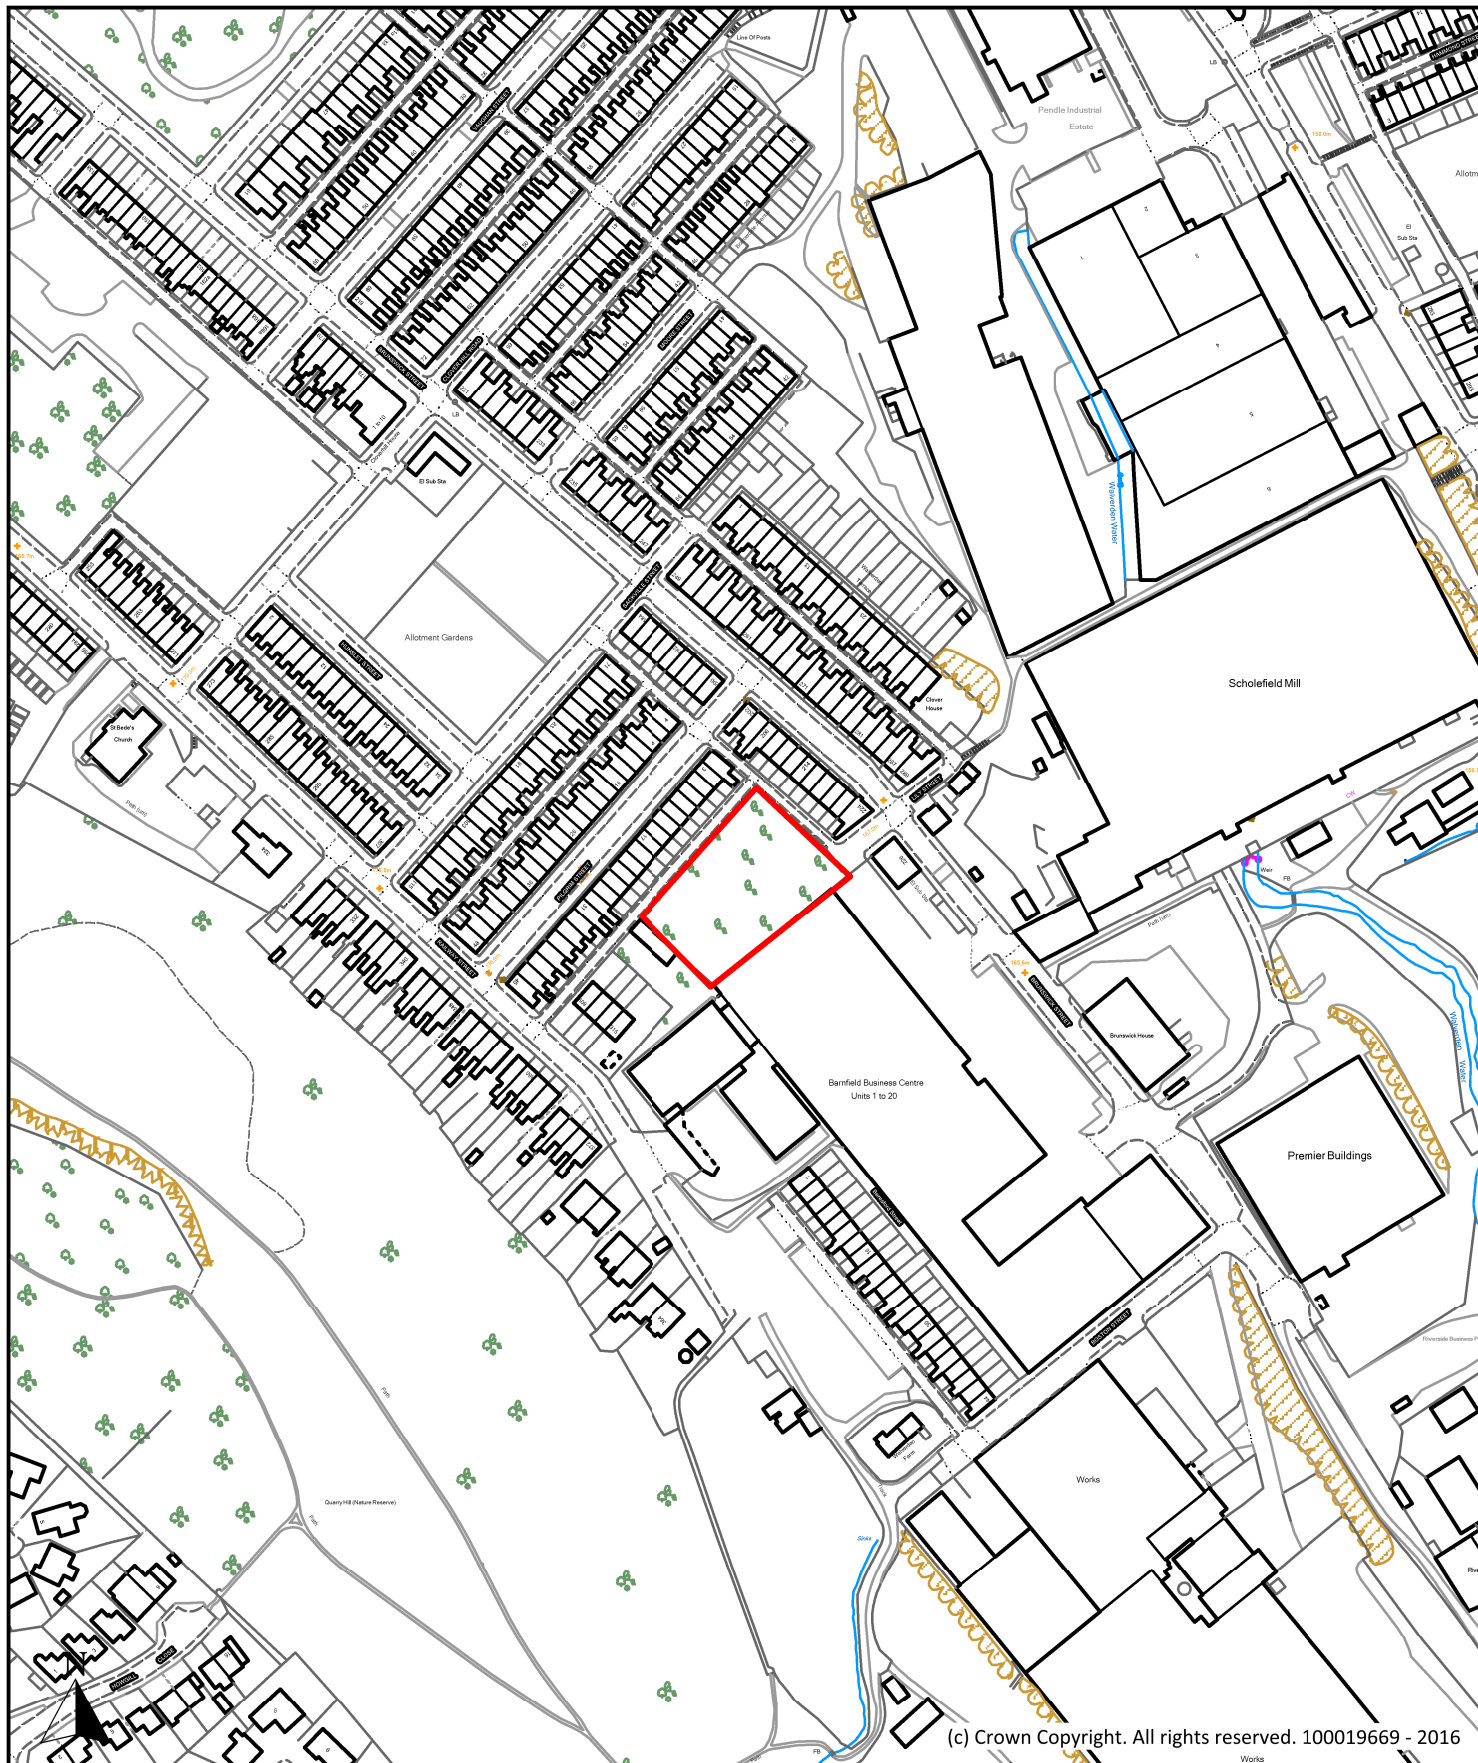

Description

Land at Lily Street, Lily Street, Nelson

Scale

1 : 2,500

Ref No.

P140

Drawn By

J.B.

Date

24th October 2016

Historic Ref


90, E063



**Planning, Building Control
& Licensing**

Town Hall, Market Street,
Nelson, Lancashire, BB9 7LG

Tel: 01282 661330

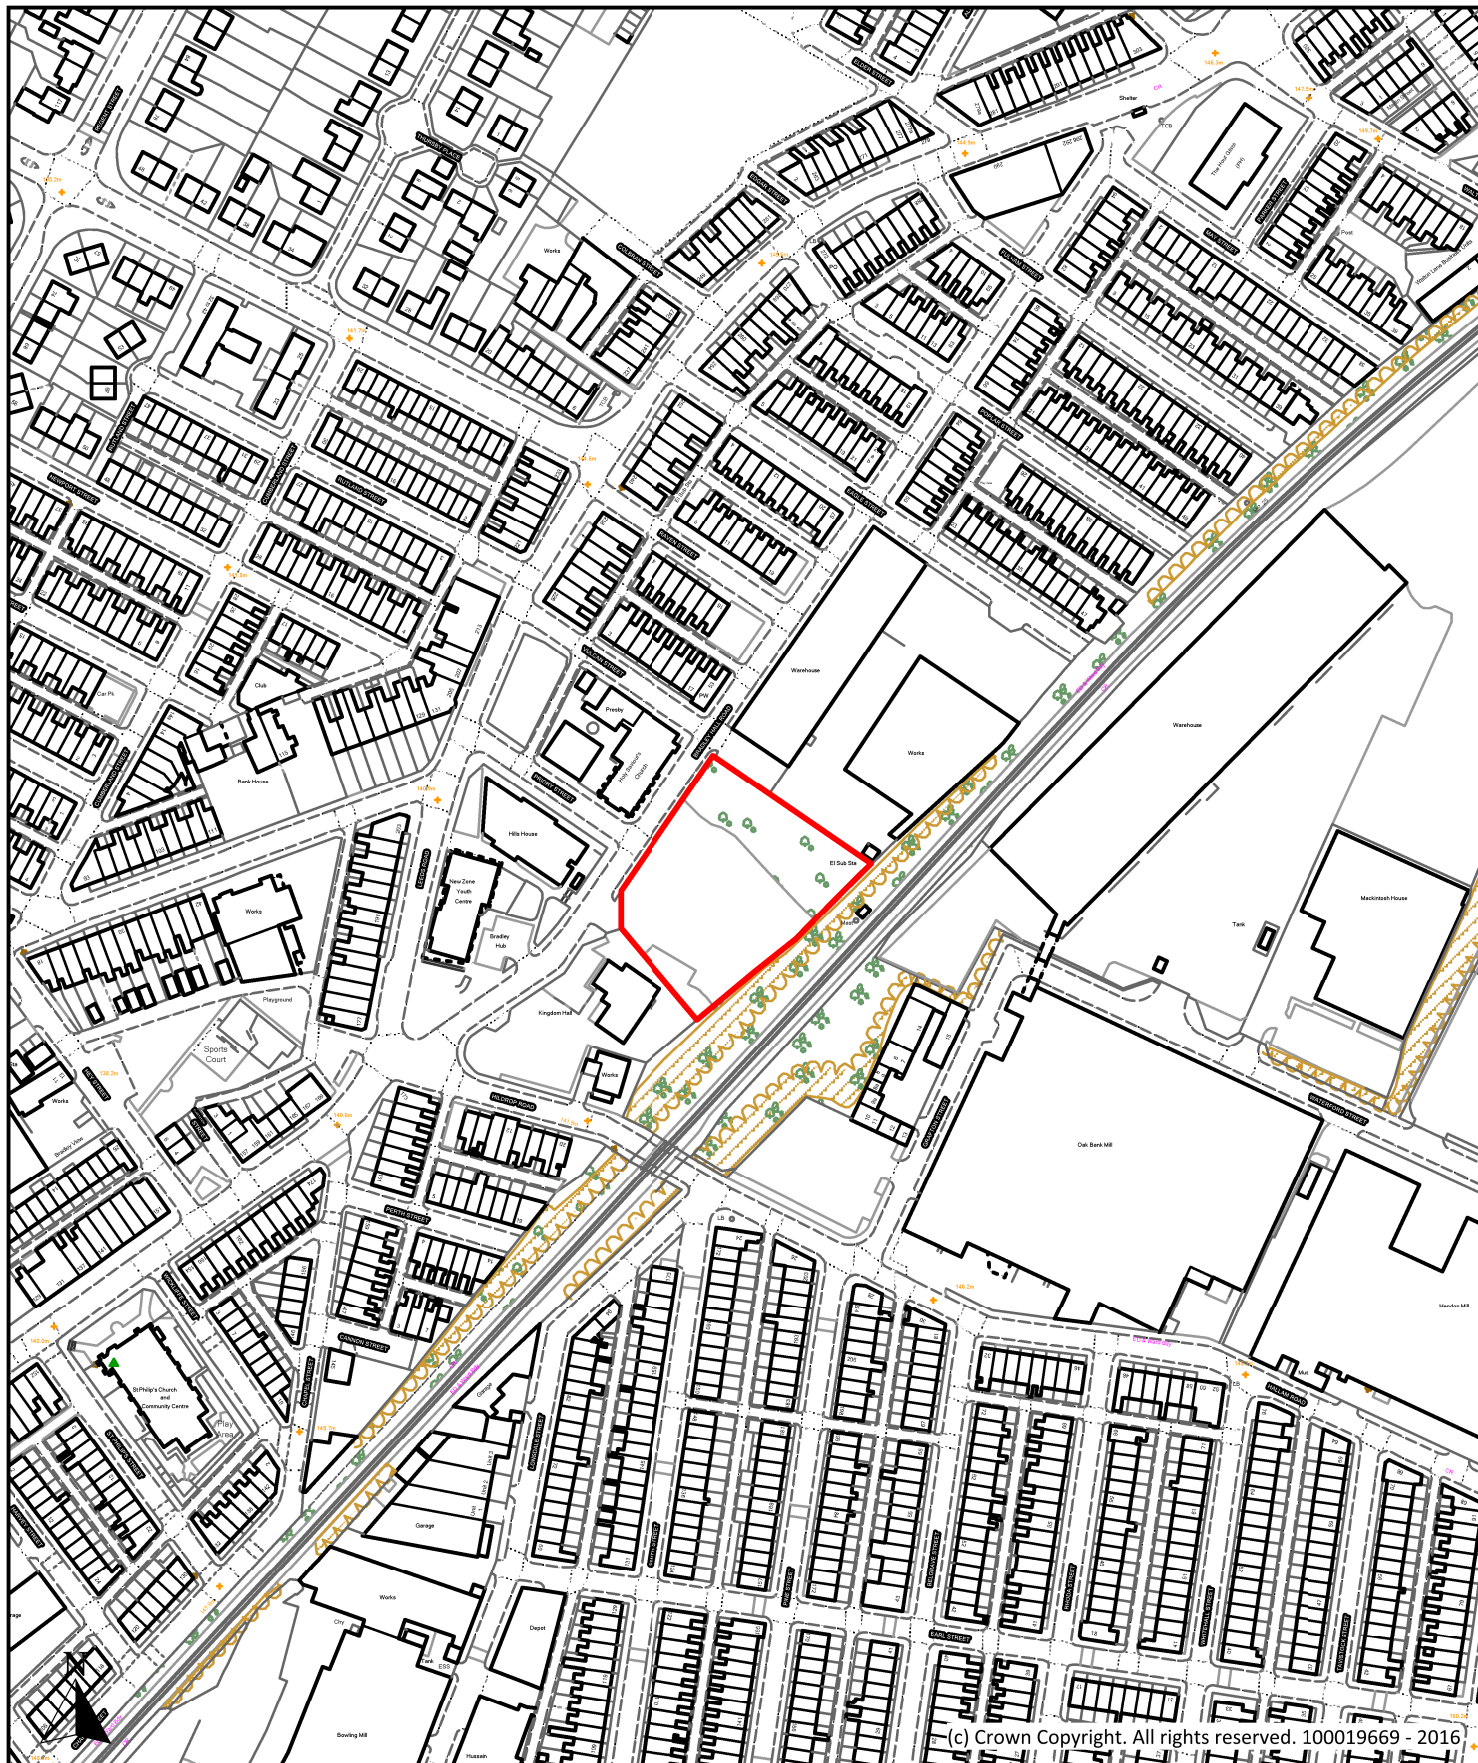

Description

Former Vulcan Mill, Bradley Hall Road, Nelson

Scale

1 : 2,500

Ref No.

P141

Drawn By

J.B.

Date

24th October 2016

Historic Ref


E116



**Planning, Building Control
& Licensing**

Town Hall, Market Street,
Nelson, Lancashire, BB9 7LG

Tel: 01282 661330

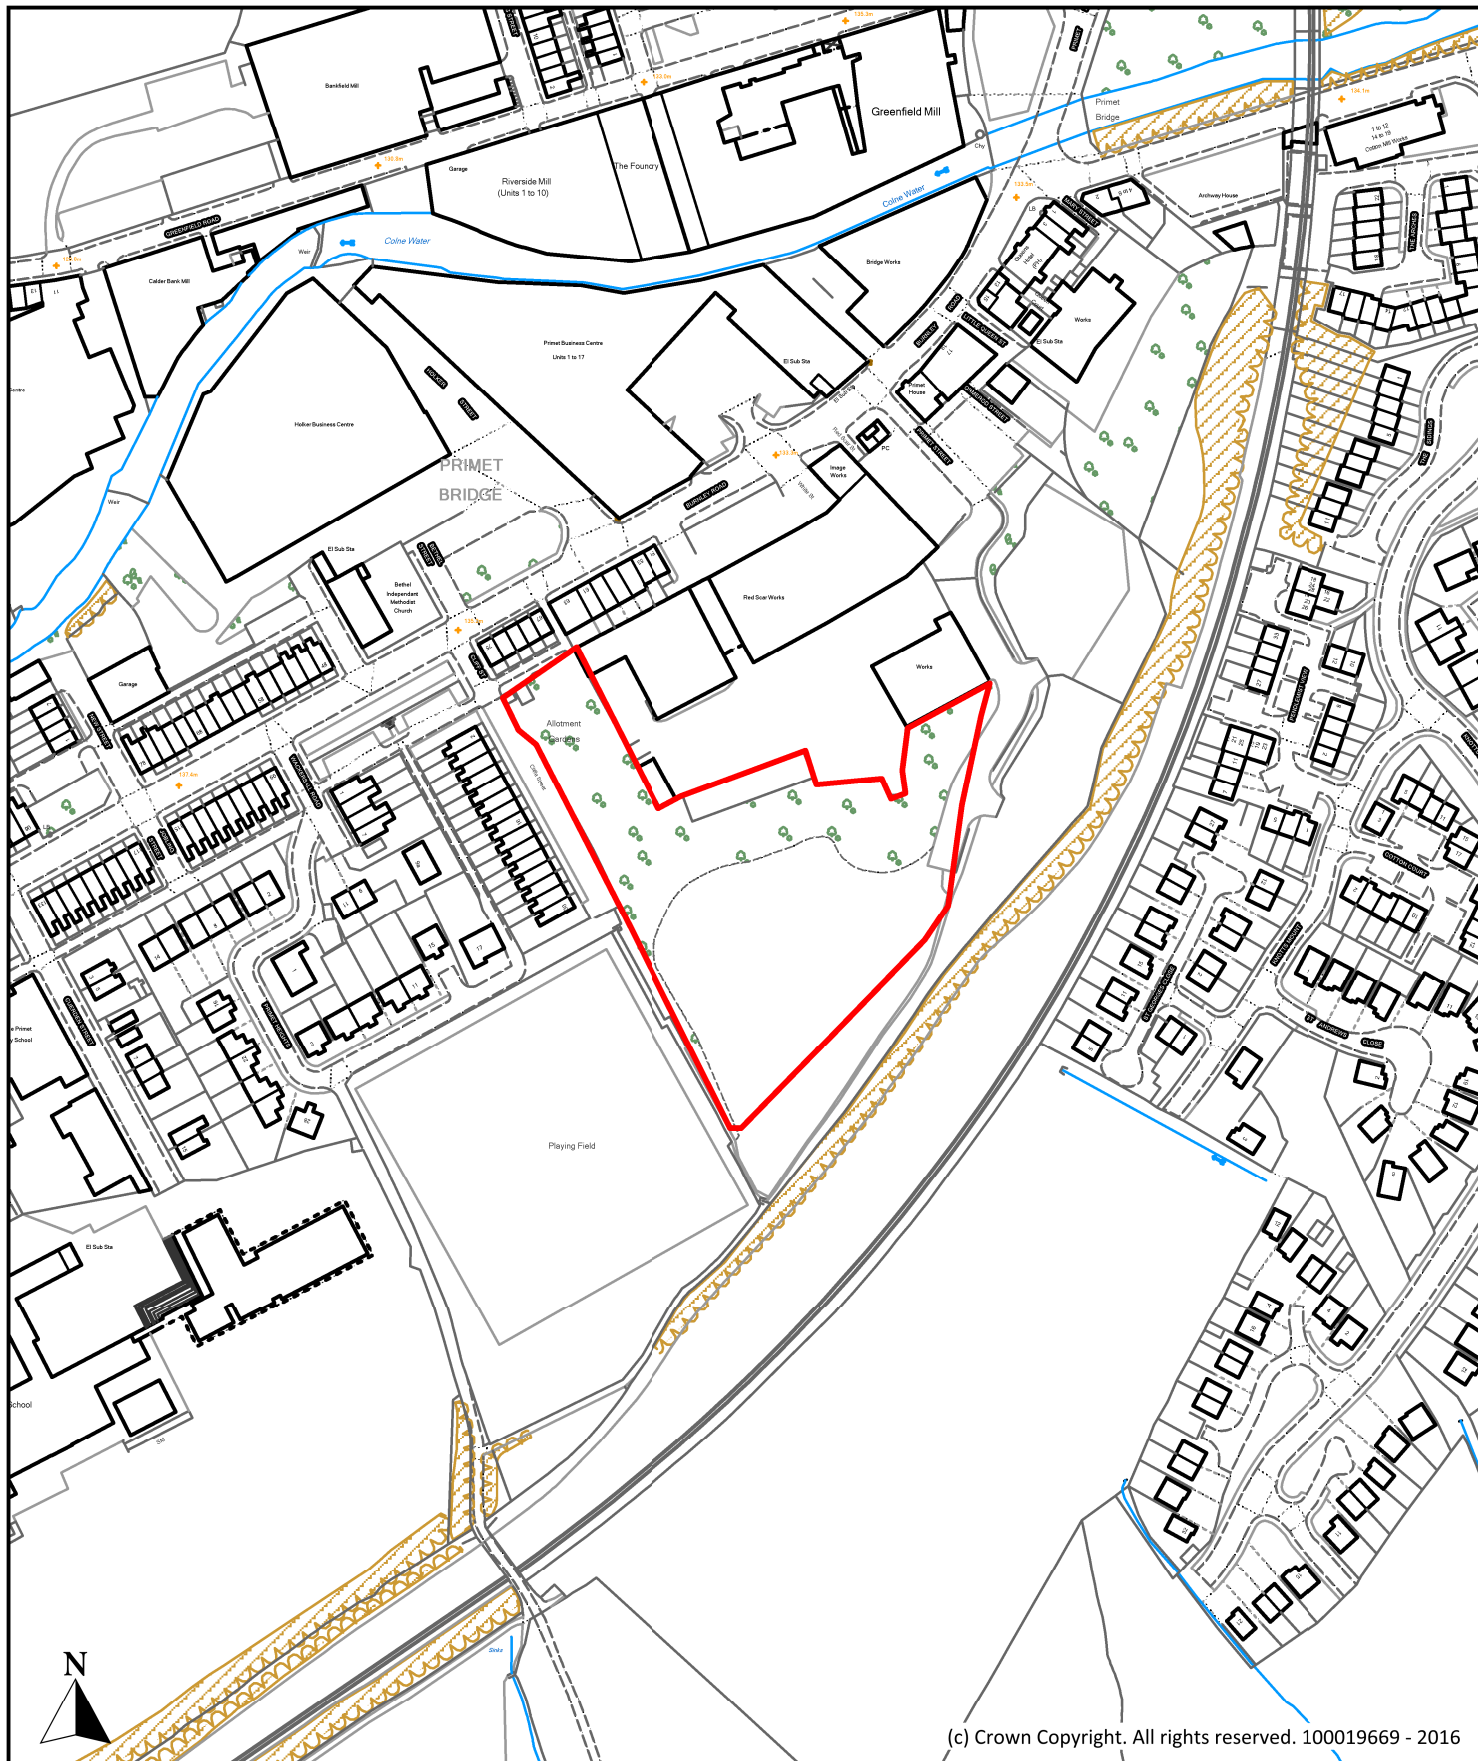

(c) Crown Copyright. All rights reserved. 100019669 - 2016

Description

Land south of Red Scar Works, Cliff Street, Colne

Scale

1 : 2,500

Ref No.

P142

Drawn By

J.B.

Date

24th October 2016

Historic Ref


480, E118



**Planning, Building Control
& Licensing**

Town Hall, Market Street,
Nelson, Lancashire, BB9 7LG

Tel: 01282 661330

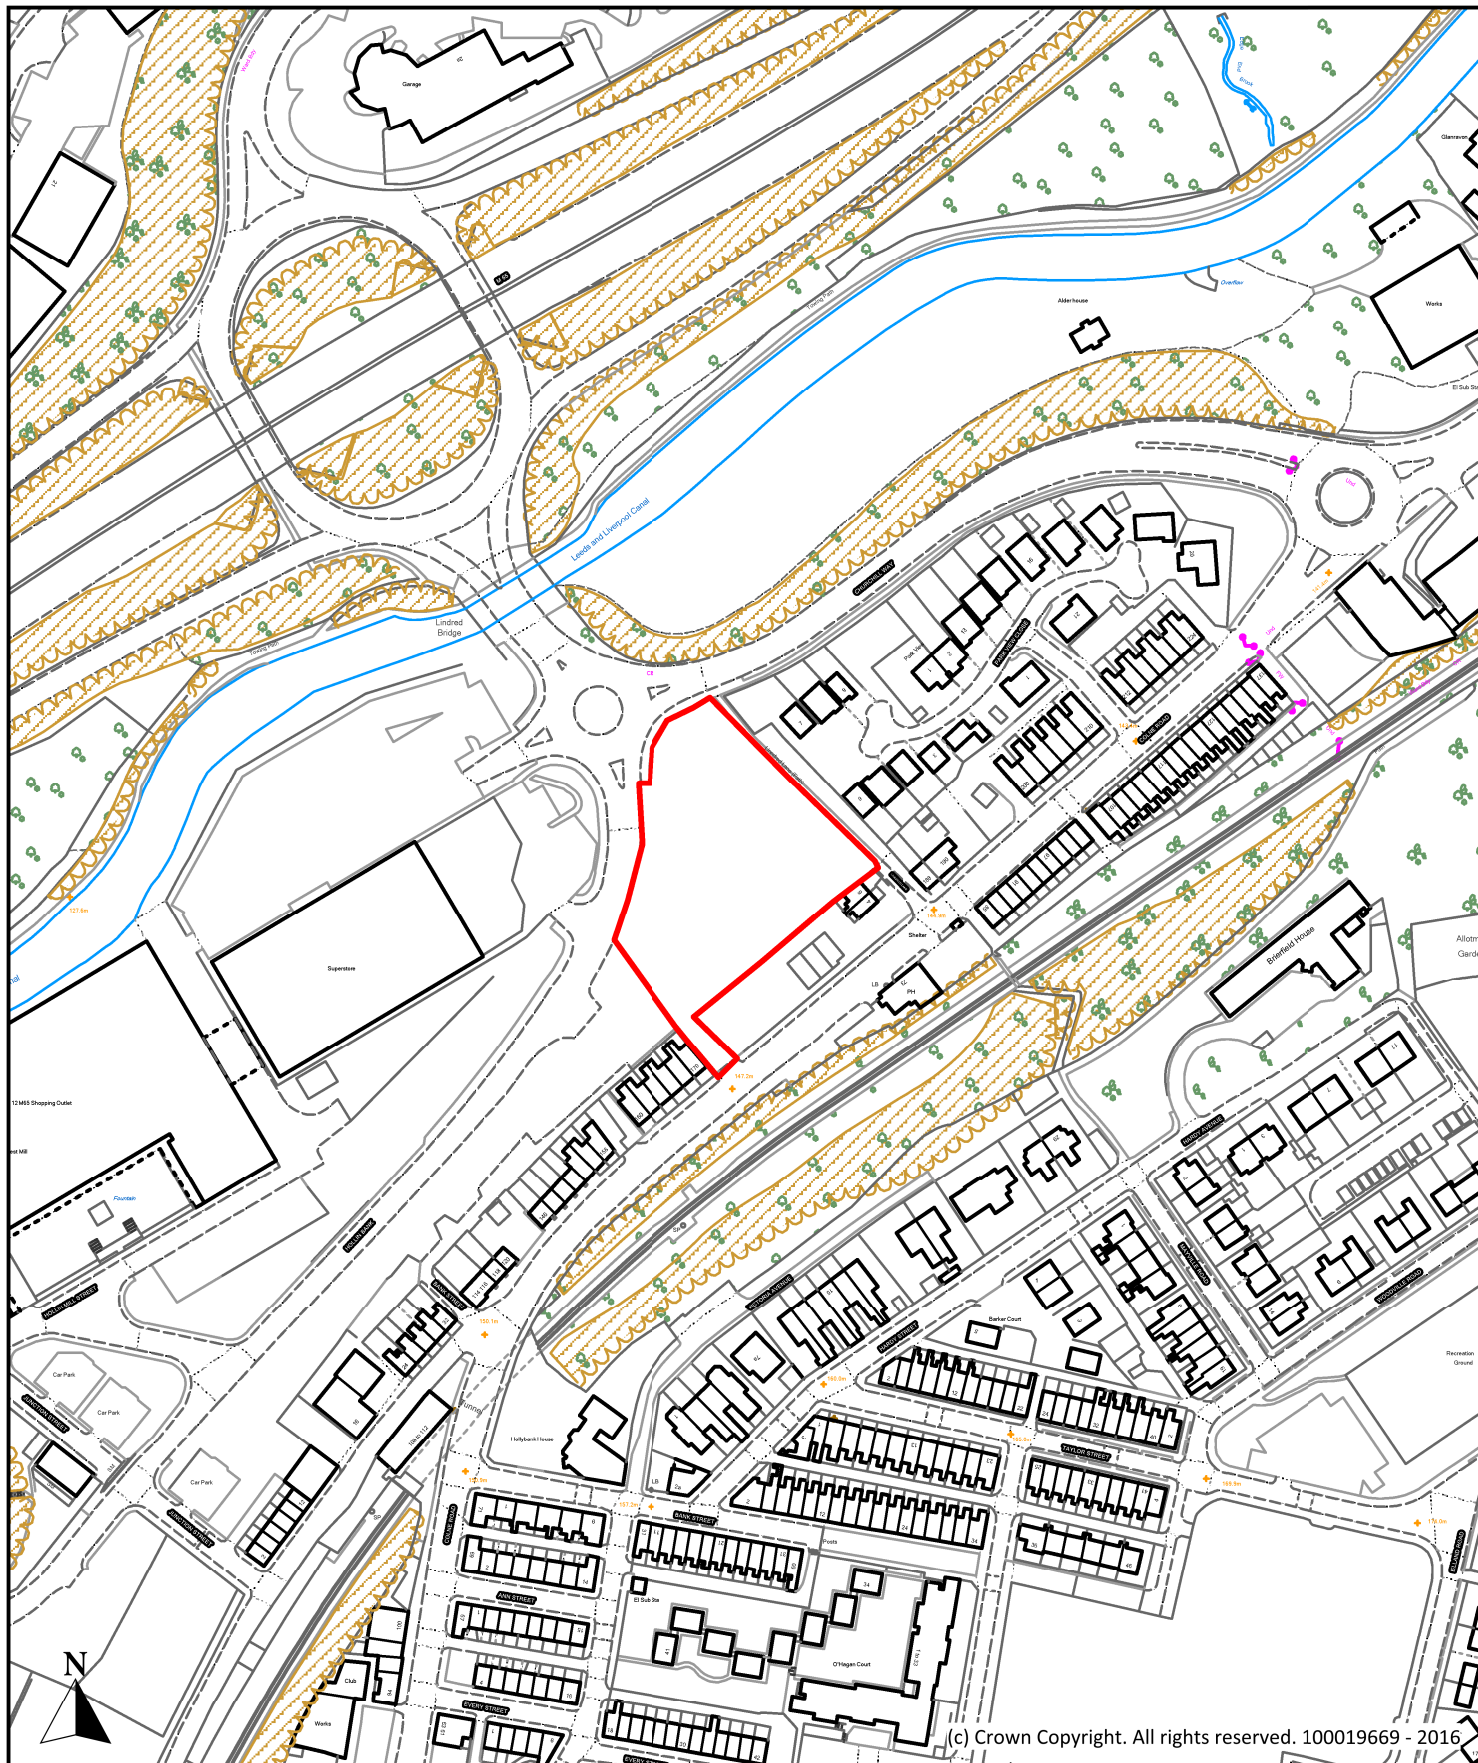

Description

Land off Hollin Bank, Hollin Bank, Brierfield

Scale

1 : 2,500

Ref No.

P144

Drawn By

J.B.

Date

24th October 2016

Historic Ref


121, E131



**Planning, Building Control
& Licensing**

Town Hall, Market Street,
Nelson, Lancashire, BB9 7LG

Tel: 01282 661330

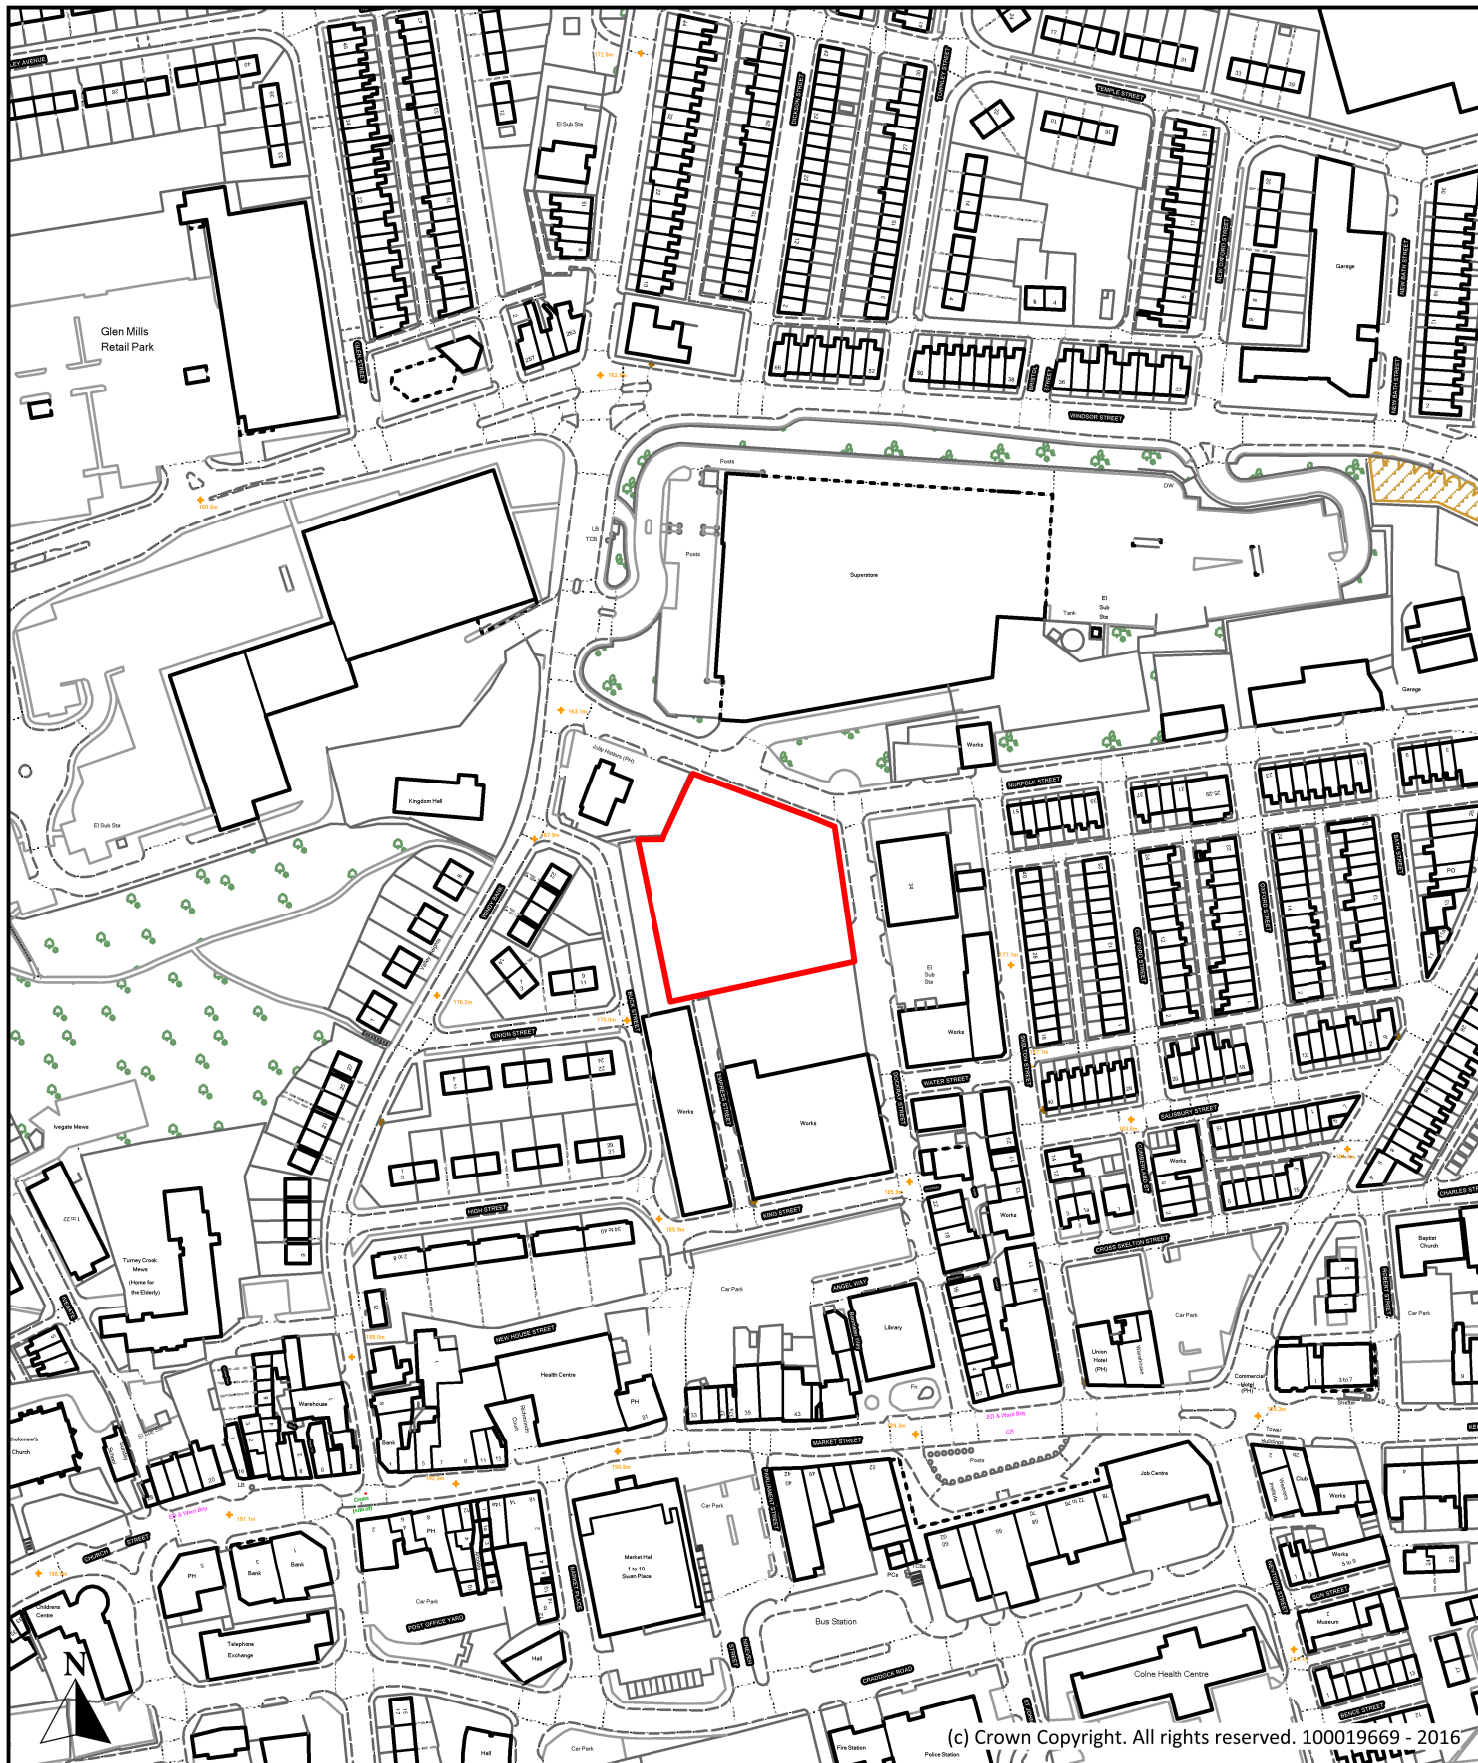

(c) Crown Copyright. All rights reserved. 100019669 - 2016

Description

Storage Compound, Dockray Street, Colne

Scale

1 : 2,500

Ref No.

P145

Drawn By

J.B.

Date

24th October 2016

Historic Ref


E132



**Planning, Building Control
& Licensing**

Town Hall, Market Street,
Nelson, Lancashire, BB9 7LG

Tel: 01282 661330

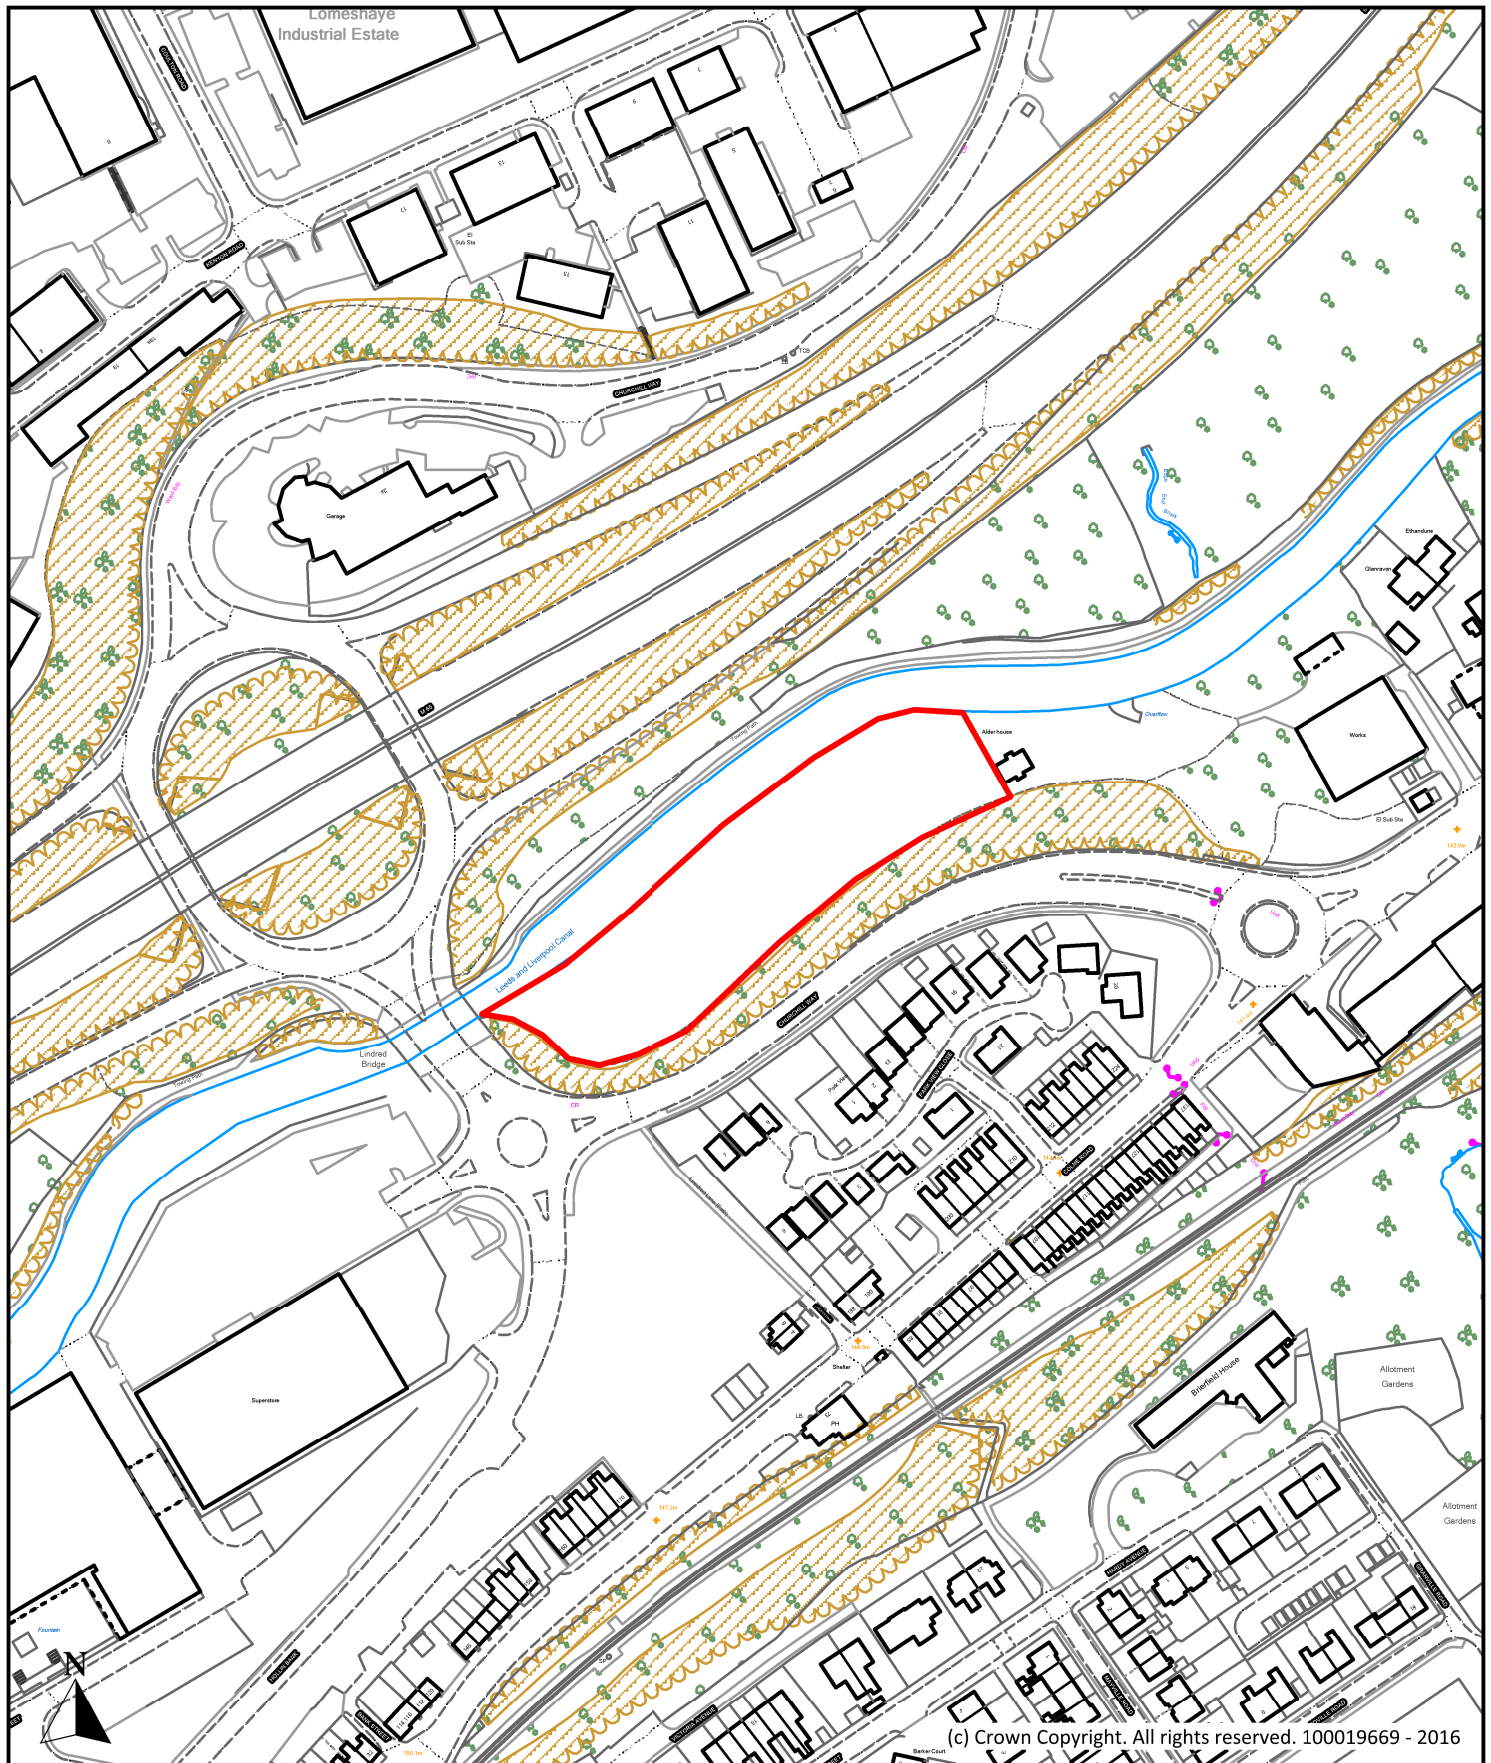

Description

Land West of Alder House, Churchill Way, Nelson

Scale

1 : 2,500

Ref No.

P146

Drawn By

J.B.

Date

24th October 2016

Historic Ref


149, E134



**Planning, Building Control
& Licensing**

Town Hall, Market Street,
Nelson, Lancashire, BB9 7LG

Tel: 01282 661330

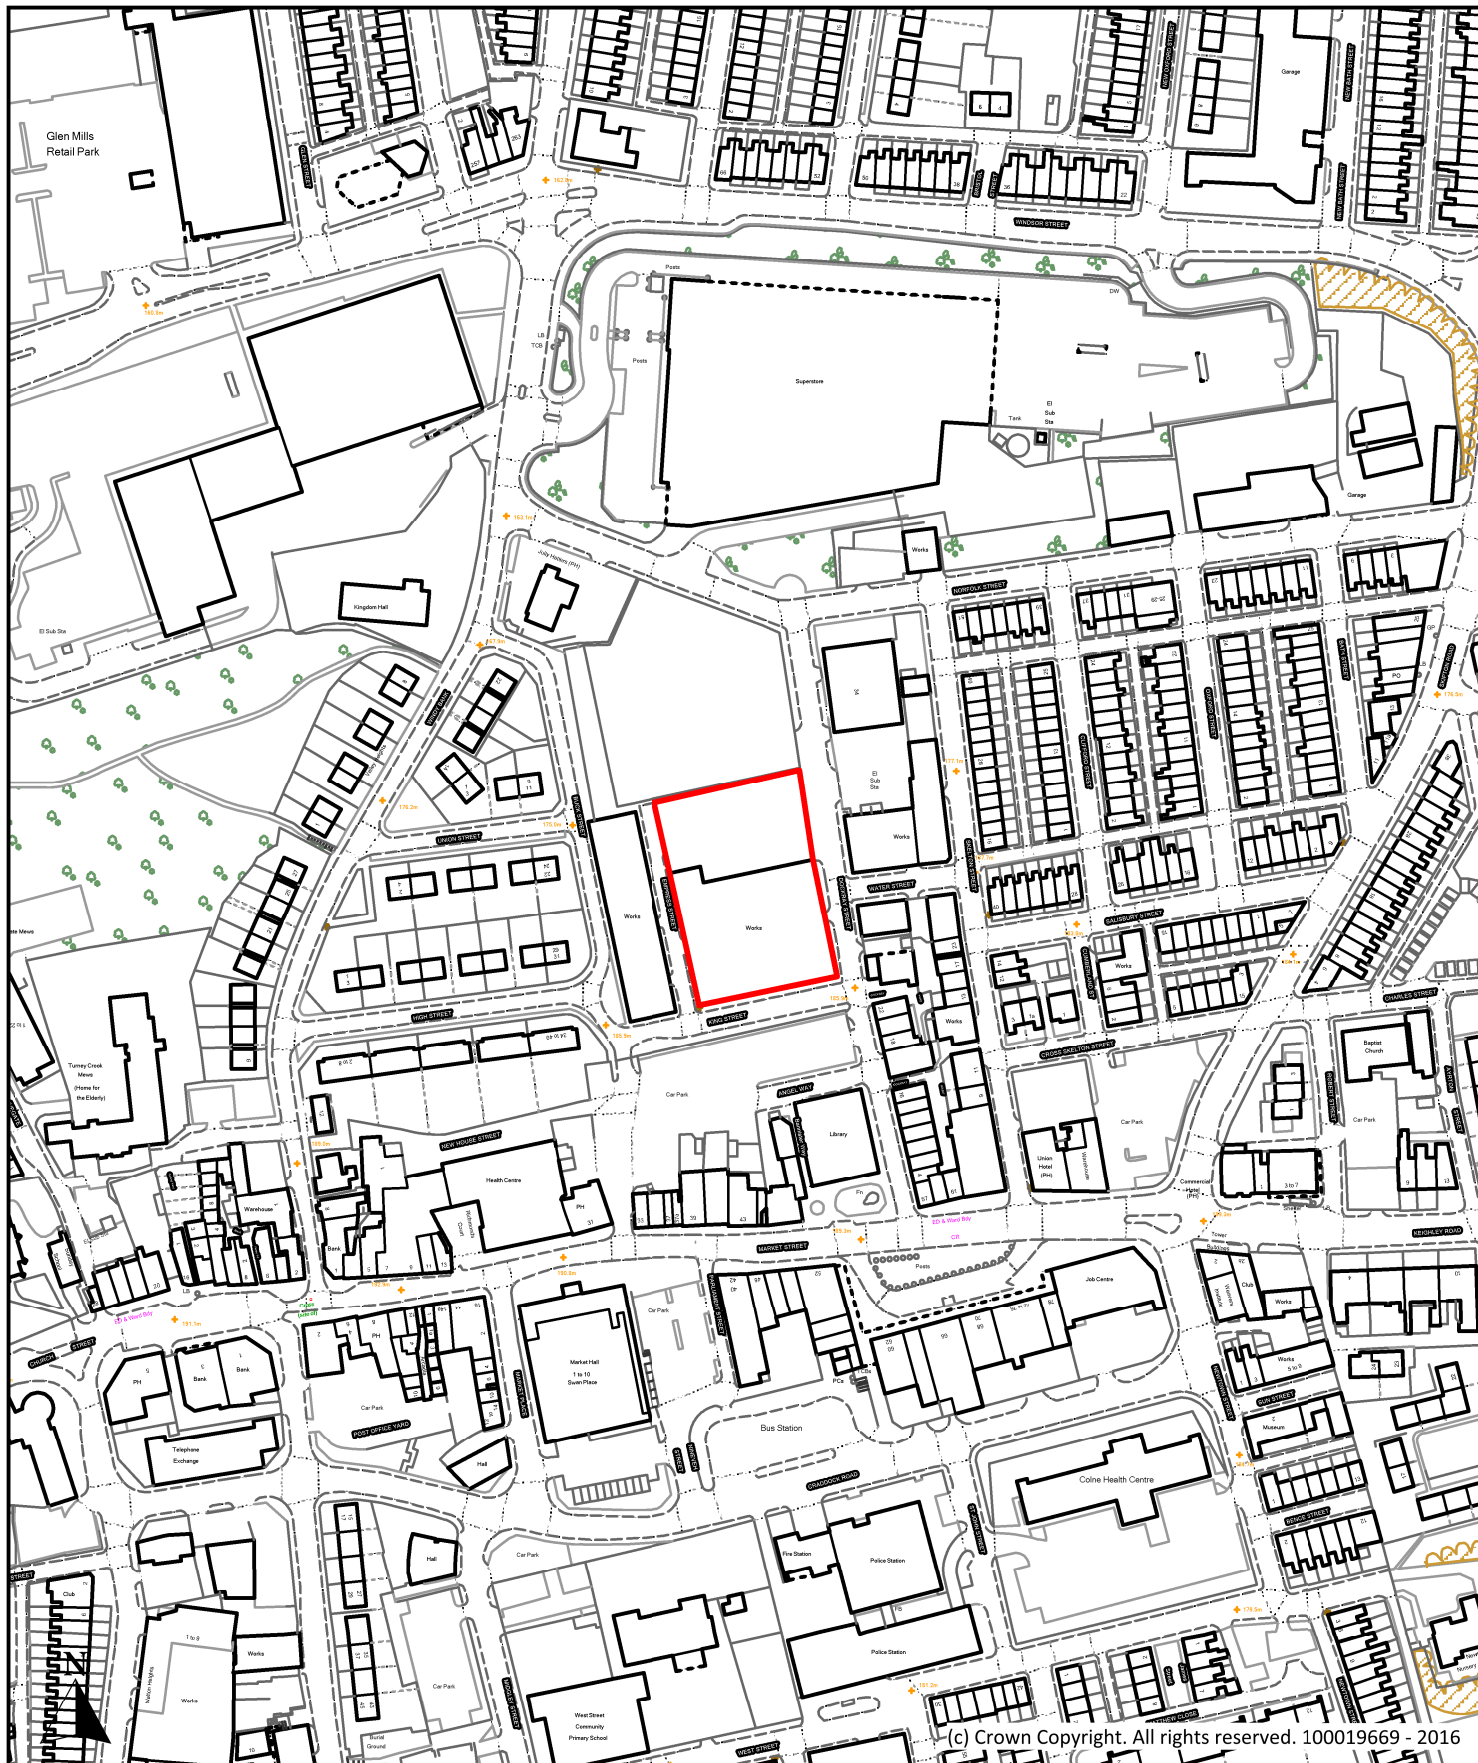

Description

Former Kippax Biscuits, Dockray Street, Colne

Scale

1 : 2,500

Ref No.

P147

Drawn By

J.B.

Date

24th October 2016

Historic Ref


E233



**Planning, Building Control
& Licensing**

Town Hall, Market Street,
Nelson, Lancashire, BB9 7LG

Tel: 01282 661330

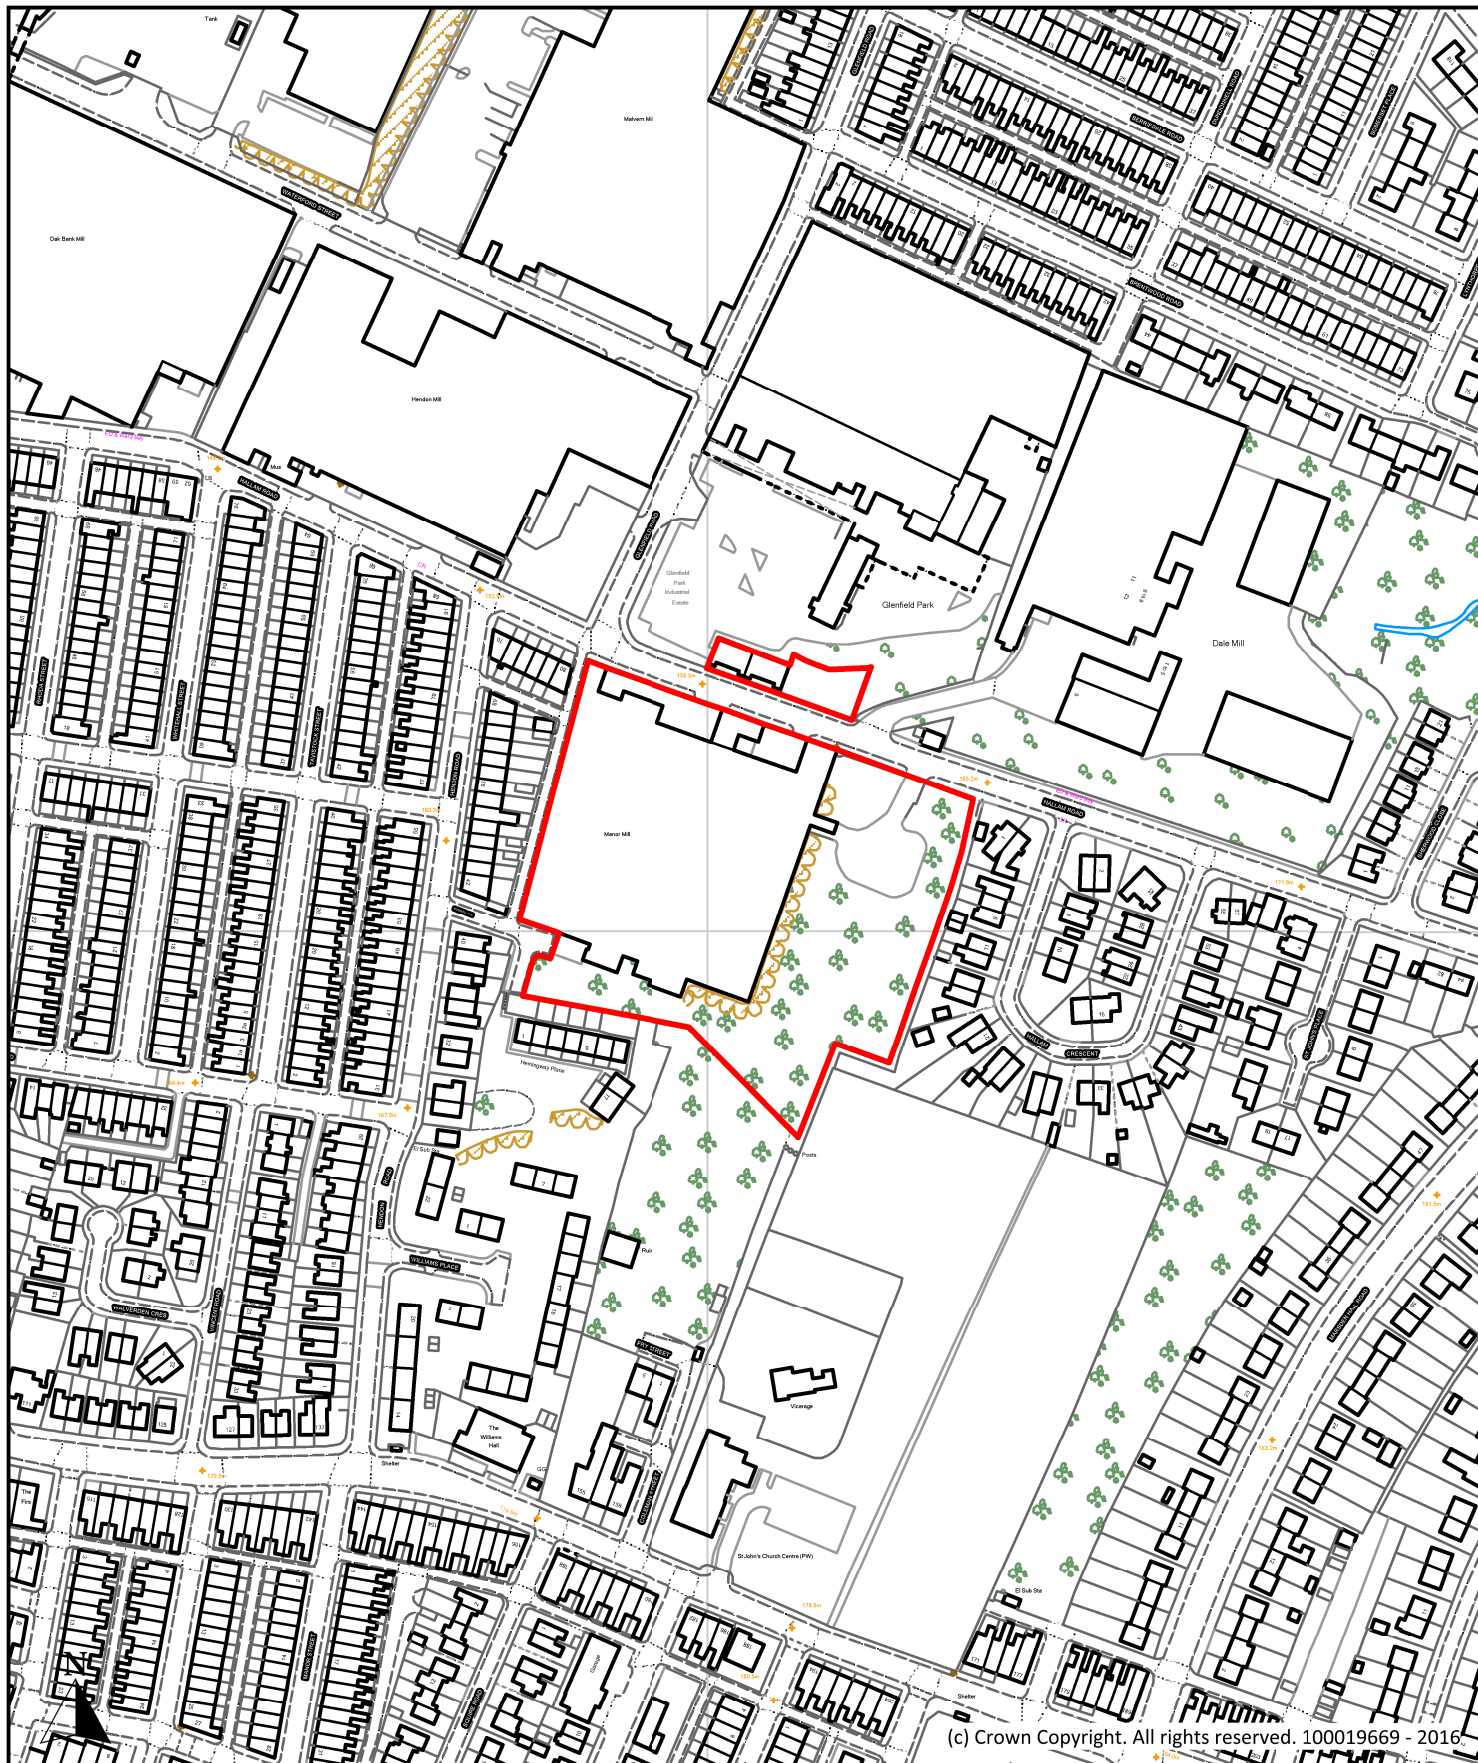

Description

Manor Mill, Hallam Road, Nelson

Scale

1 : 2,500

Ref No.

P148

Drawn By

J.B.

Date

24th October 2016

Historic Ref


S005



Planning, Building Control
& Licensing

Town Hall, Market Street,
Nelson, Lancashire, BB9 7LG

Tel: 01282 661330

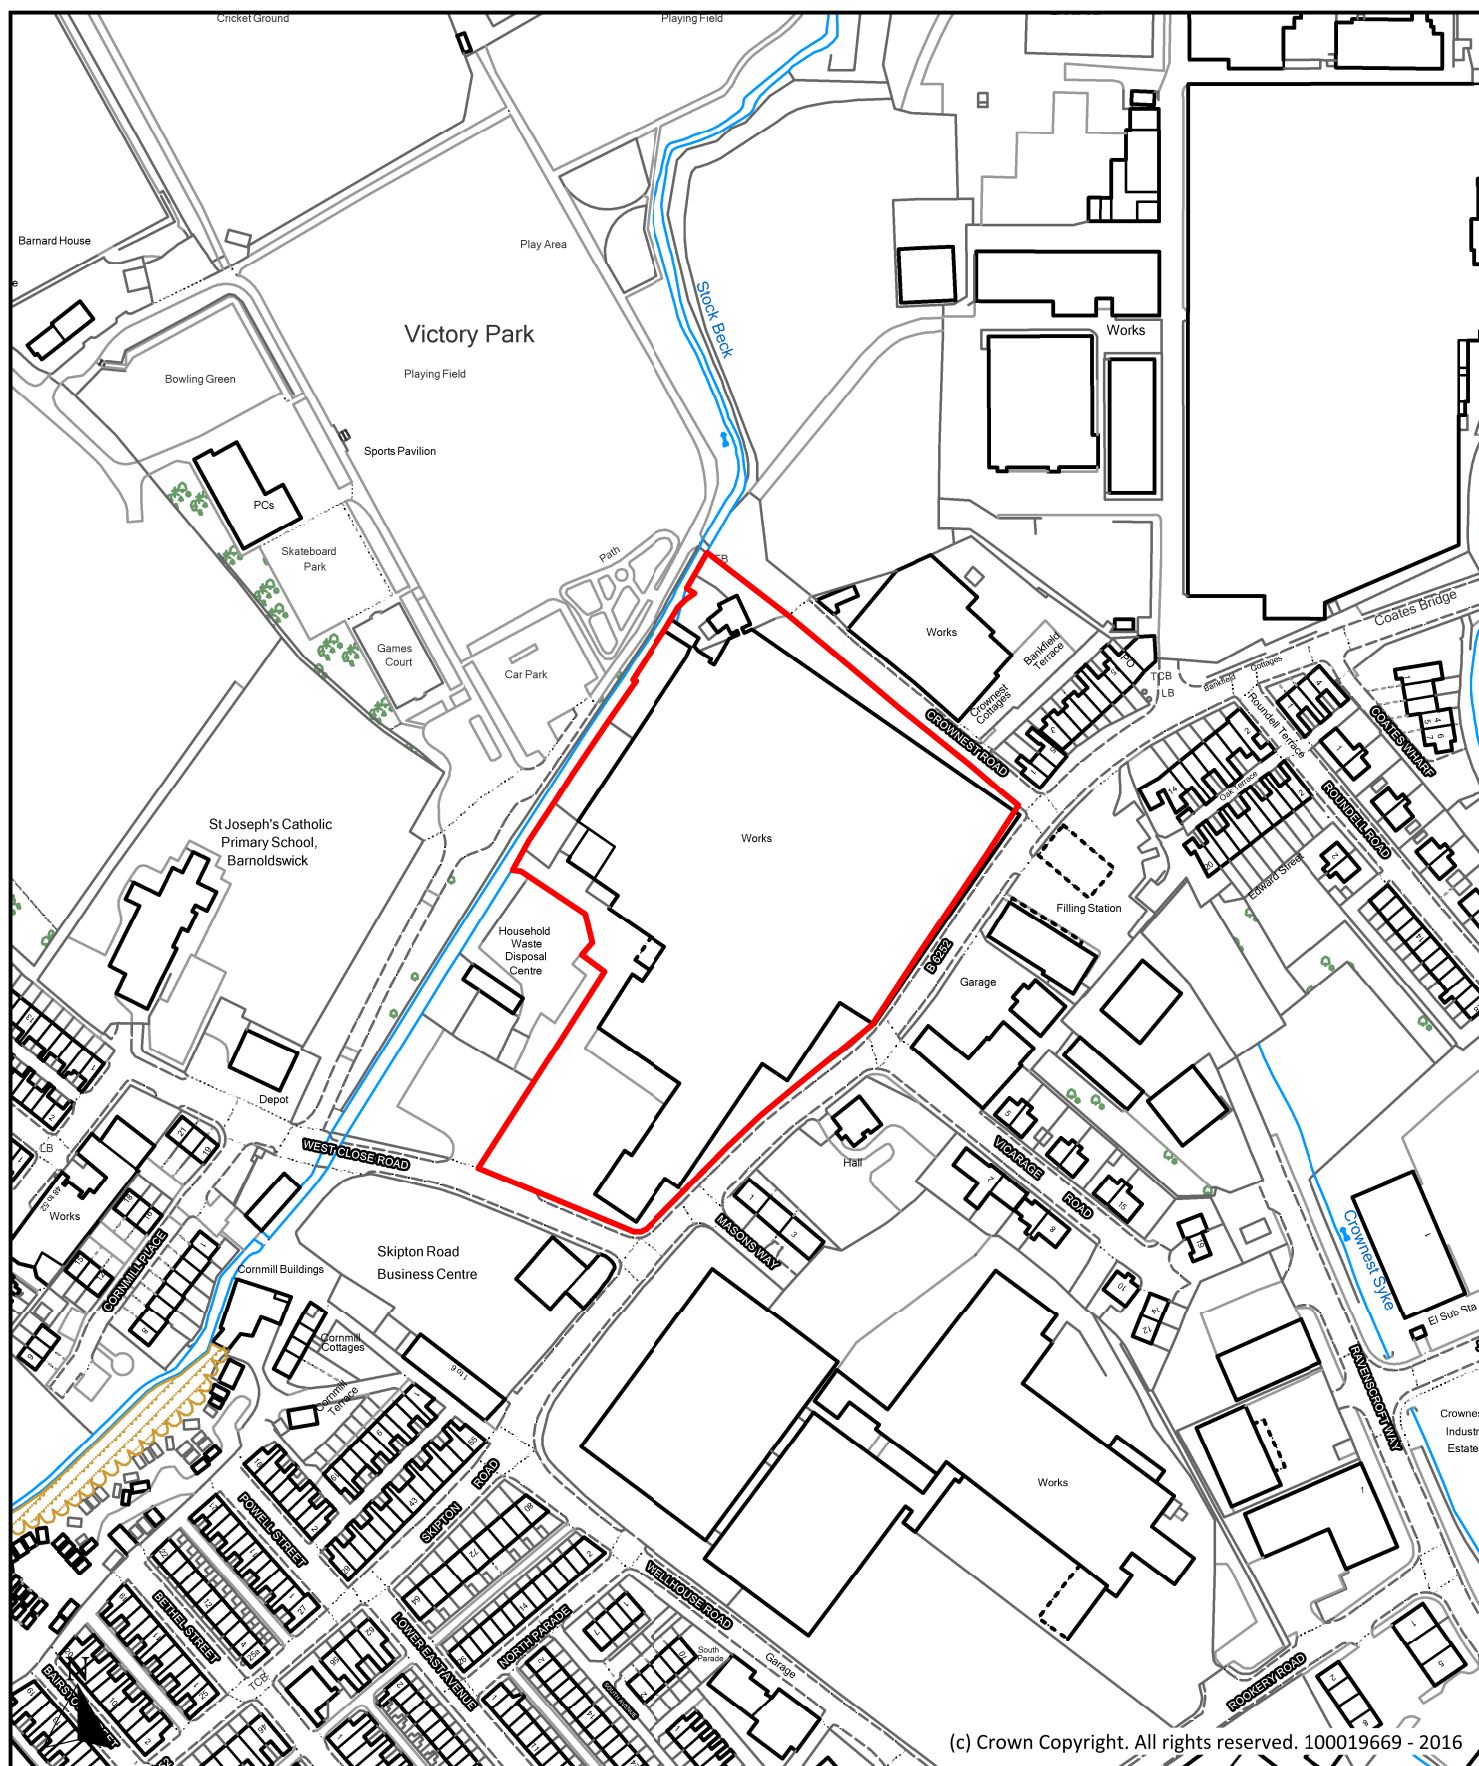

Description

Crownest Mill, Skipton Road, Barnoldswick

Scale

1 : 2,500

Ref No.

P149

Drawn By

J.B.

Date

24th October 2016

Historic Ref

S100



**Planning, Building Control
& Licensing**

Town Hall, Market Street,
Nelson, Lancashire, BB9 7LG

Tel: 01282 661330



Description

IAC Ltd, Edward Street, Nelson

Scale

1 : 2,500

Ref No.

P150

Drawn By

J.B.

Date

24th October 2016

Historic Ref

S142



**Planning, Building Control
& Licensing**

Town Hall, Market Street,
Nelson, Lancashire, BB9 7LG

Tel: 01282 661330