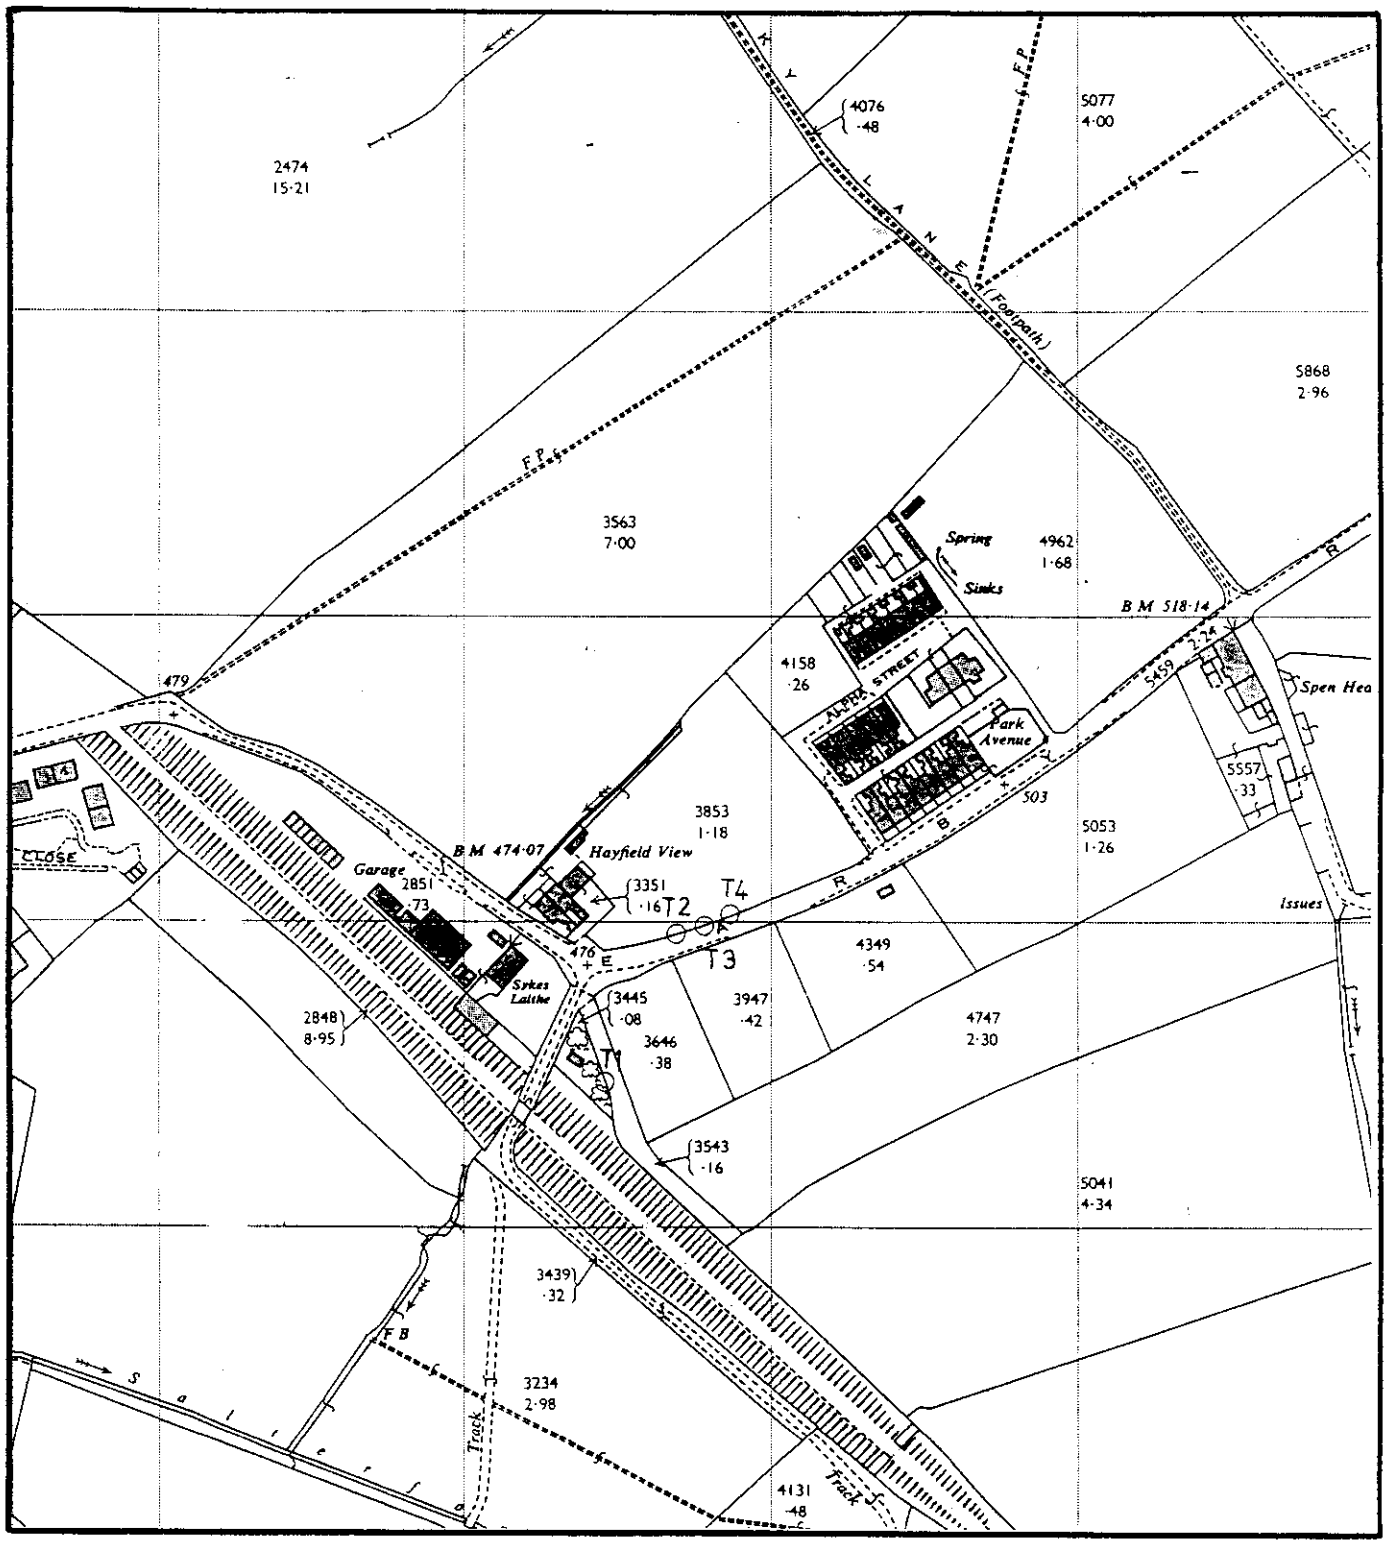

N

Richard Kirby,
Director of Devt.,
Services,
Booth Street,
Nelson.

Title: Tree Preservation Order No. 12, 1991.

Site: Earby Road, Salterforth.

Scale. 1:2500

Date. March 1993

Reproduced from Ordnance Survey.
Crown Copyright reserved.

Borough of Pendle