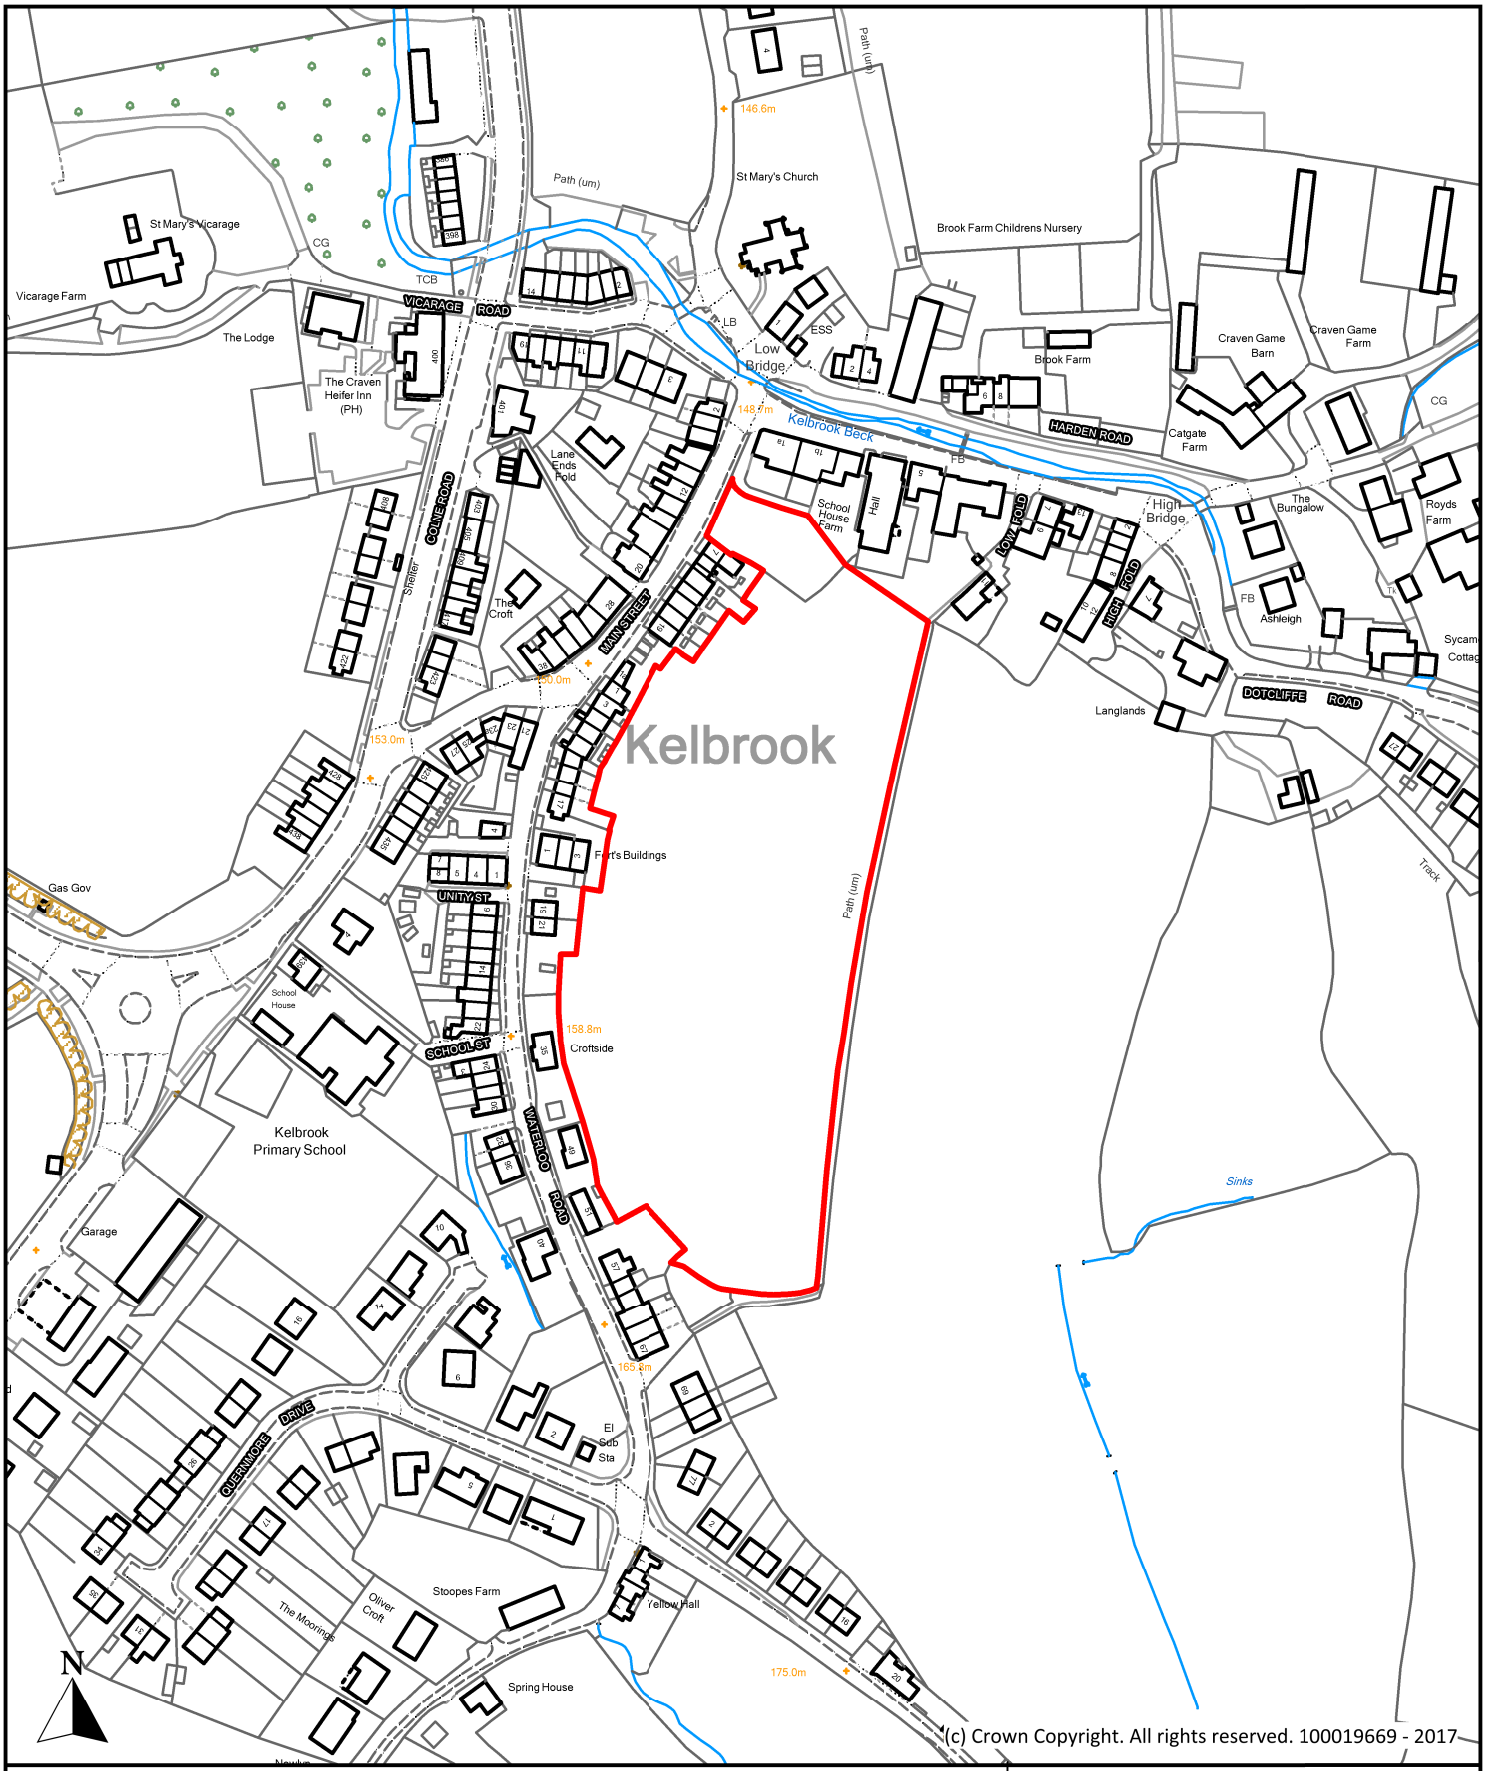


(c) Crown Copyright. All rights reserved. 100019669 - 2017

Description

Land to rear of Main Street / Waterloo Road, Kelbrook

Scale	Ref No.
1 : 2,500	P281


Drawn By	Date	Historic Ref
J.D.	28th April 2017	

Borough of Pendle

Planning, Building Control & Licensing

Town Hall, Market Street,
Nelson, Lancashire, BB9 7LG

Tel: 01282 661330

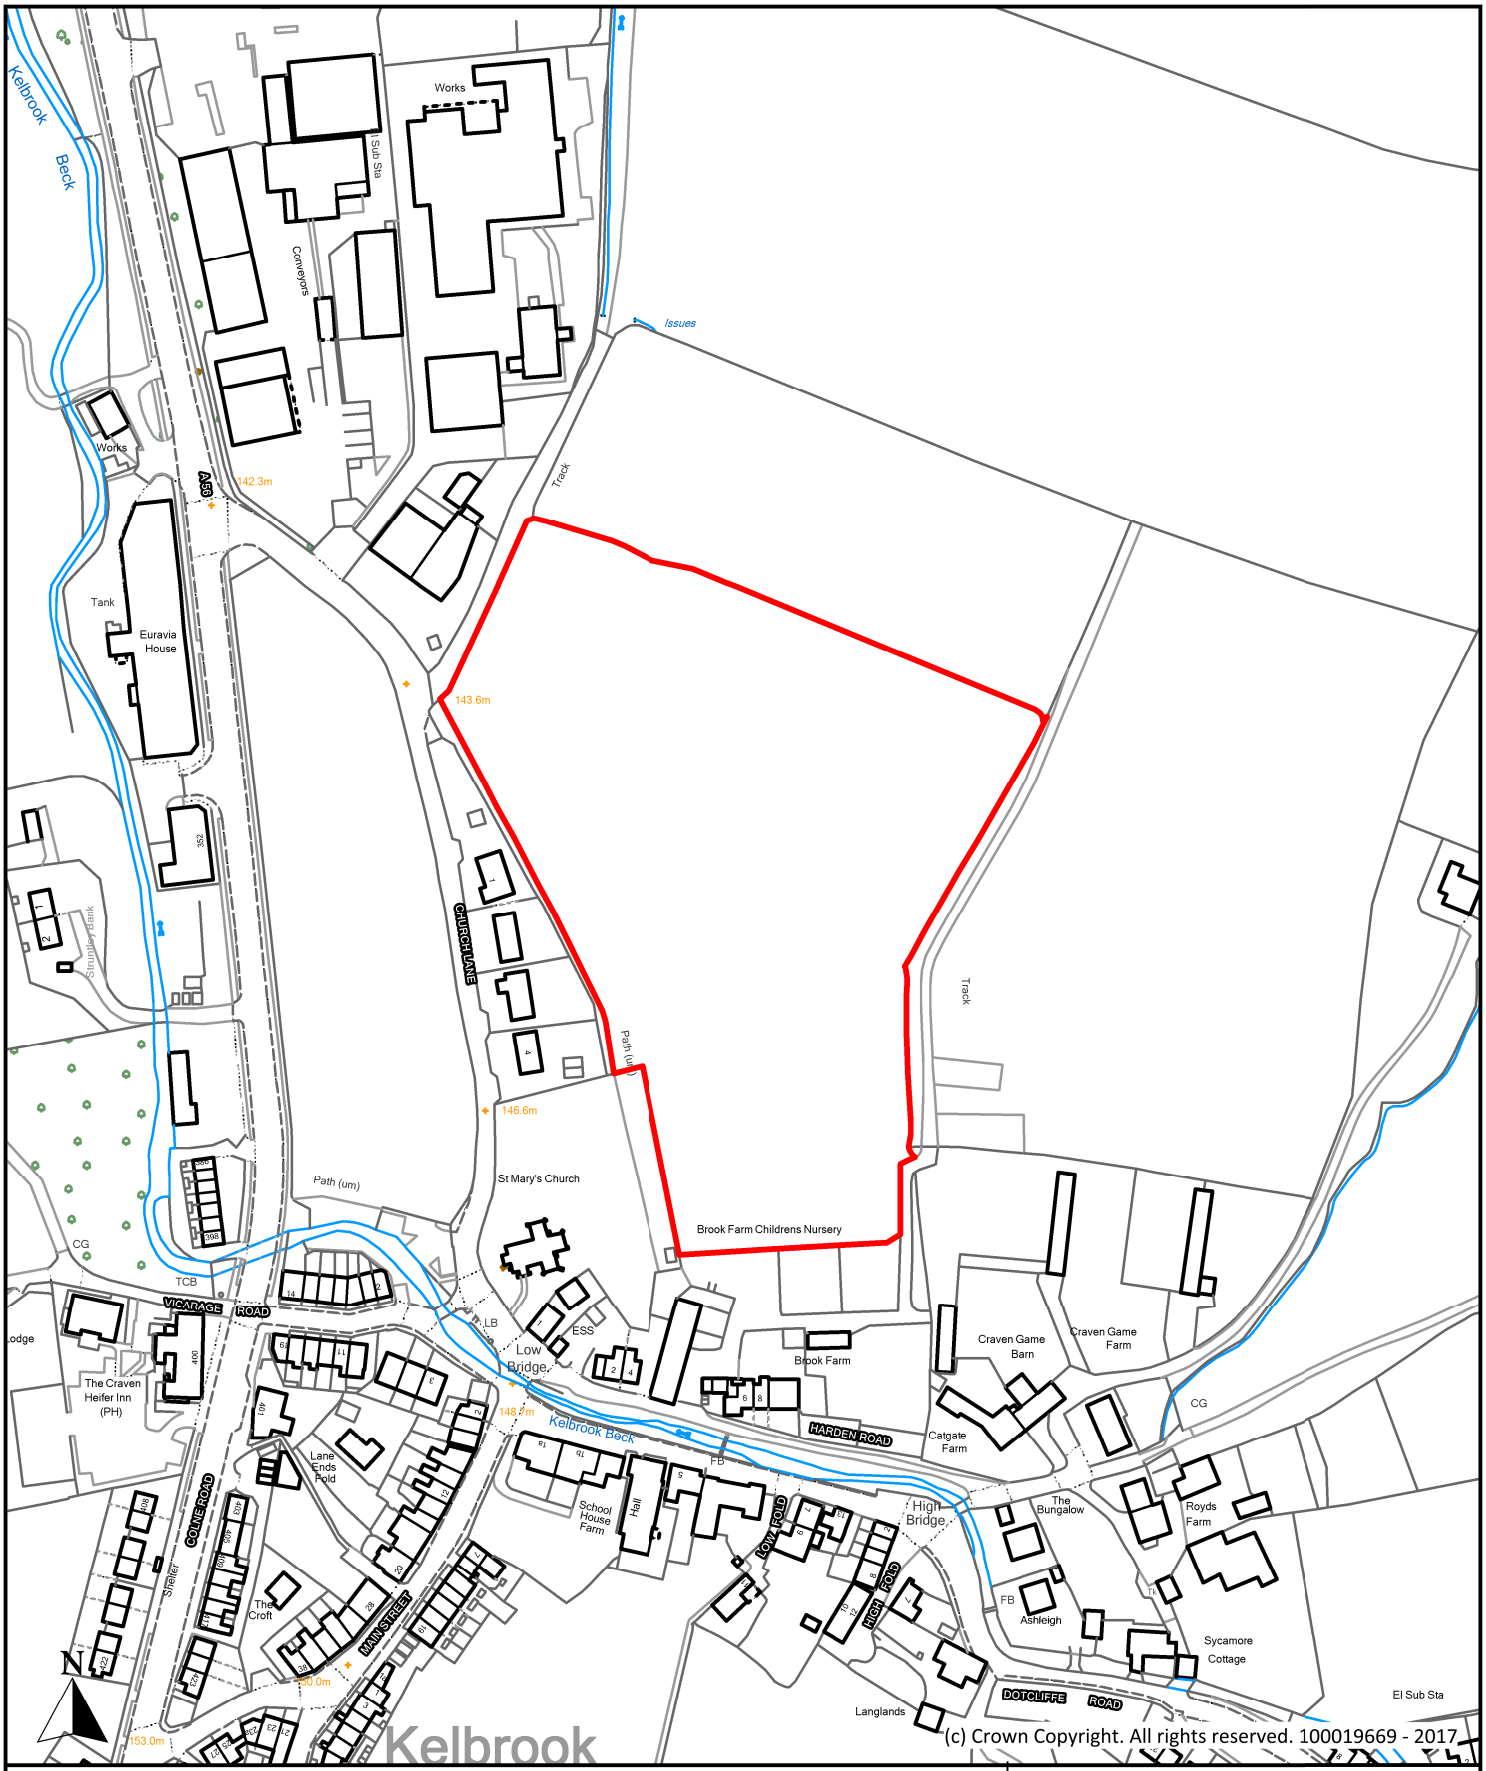

(c) Crown Copyright. All rights reserved. 100019669 - 2017.

Description

Land to rear of Church Lane / Brook Farm, Kelbrook

Scale	Ref No.
1 : 2,500	P282


Drawn By	Date	Historic Ref
J.D.	28th April 2017	

Borough of Pendle

Planning, Building Control & Licensing

Town Hall, Market Street,
Nelson, Lancashire, BB9 7LG

Tel: 01282 661330

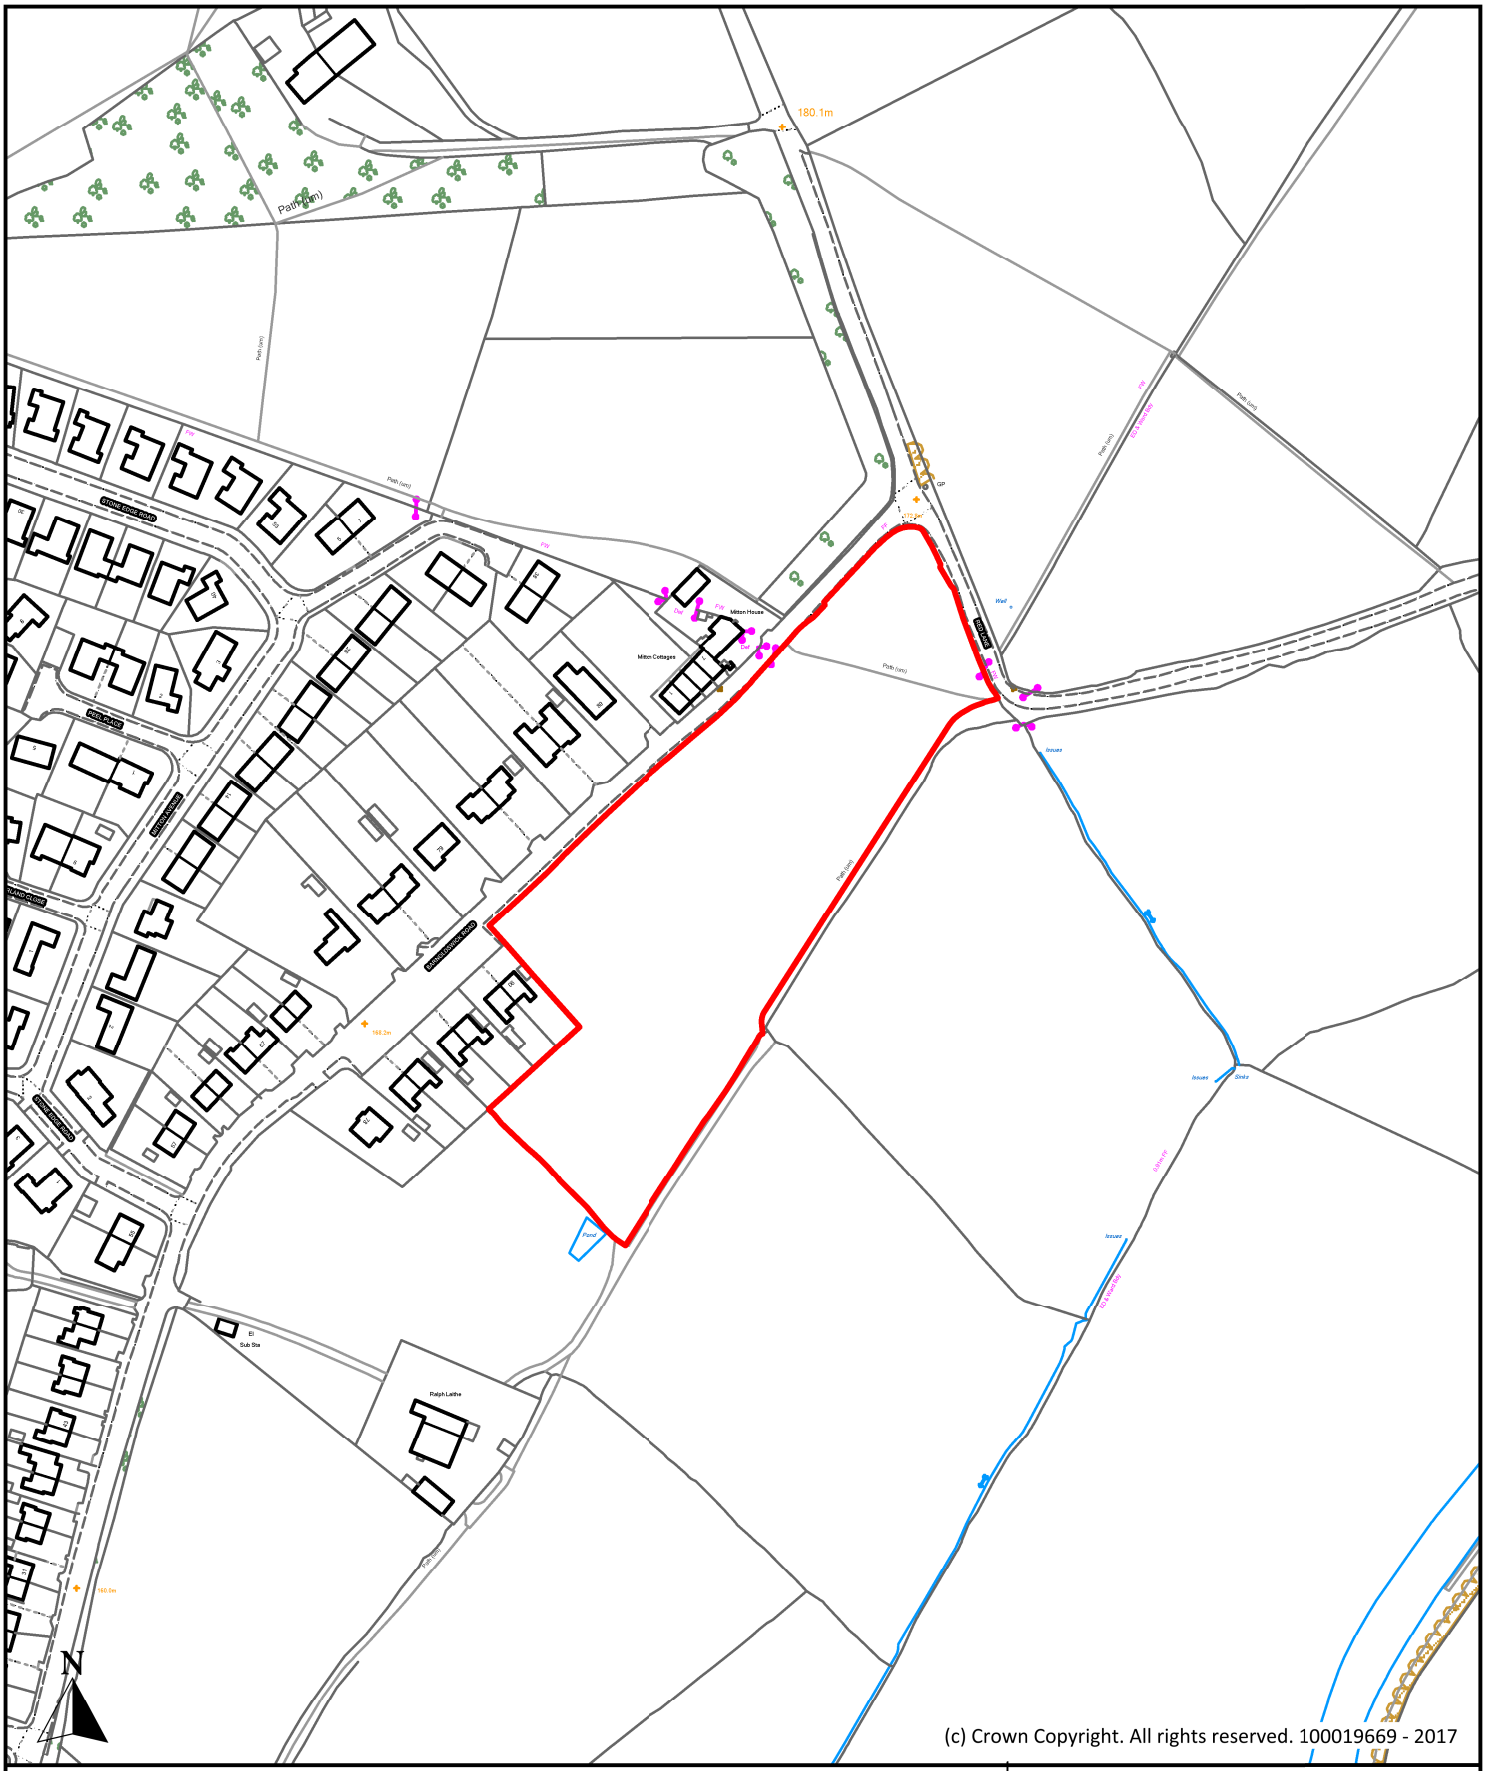

(c) Crown Copyright. All rights reserved. 100019669 - 2017

Description

Ralph Laithe Farm (Site B), Barnoldswick Road, Barrowford

Scale	Ref No.
1 : 2,500	P283


Drawn By	Date	Historic Ref
J.D.	28th April 2017	

Borough of Pendle

Planning, Building Control & Licensing

Town Hall, Market Street,
Nelson, Lancashire, BB9 7LG

Tel: 01282 661330

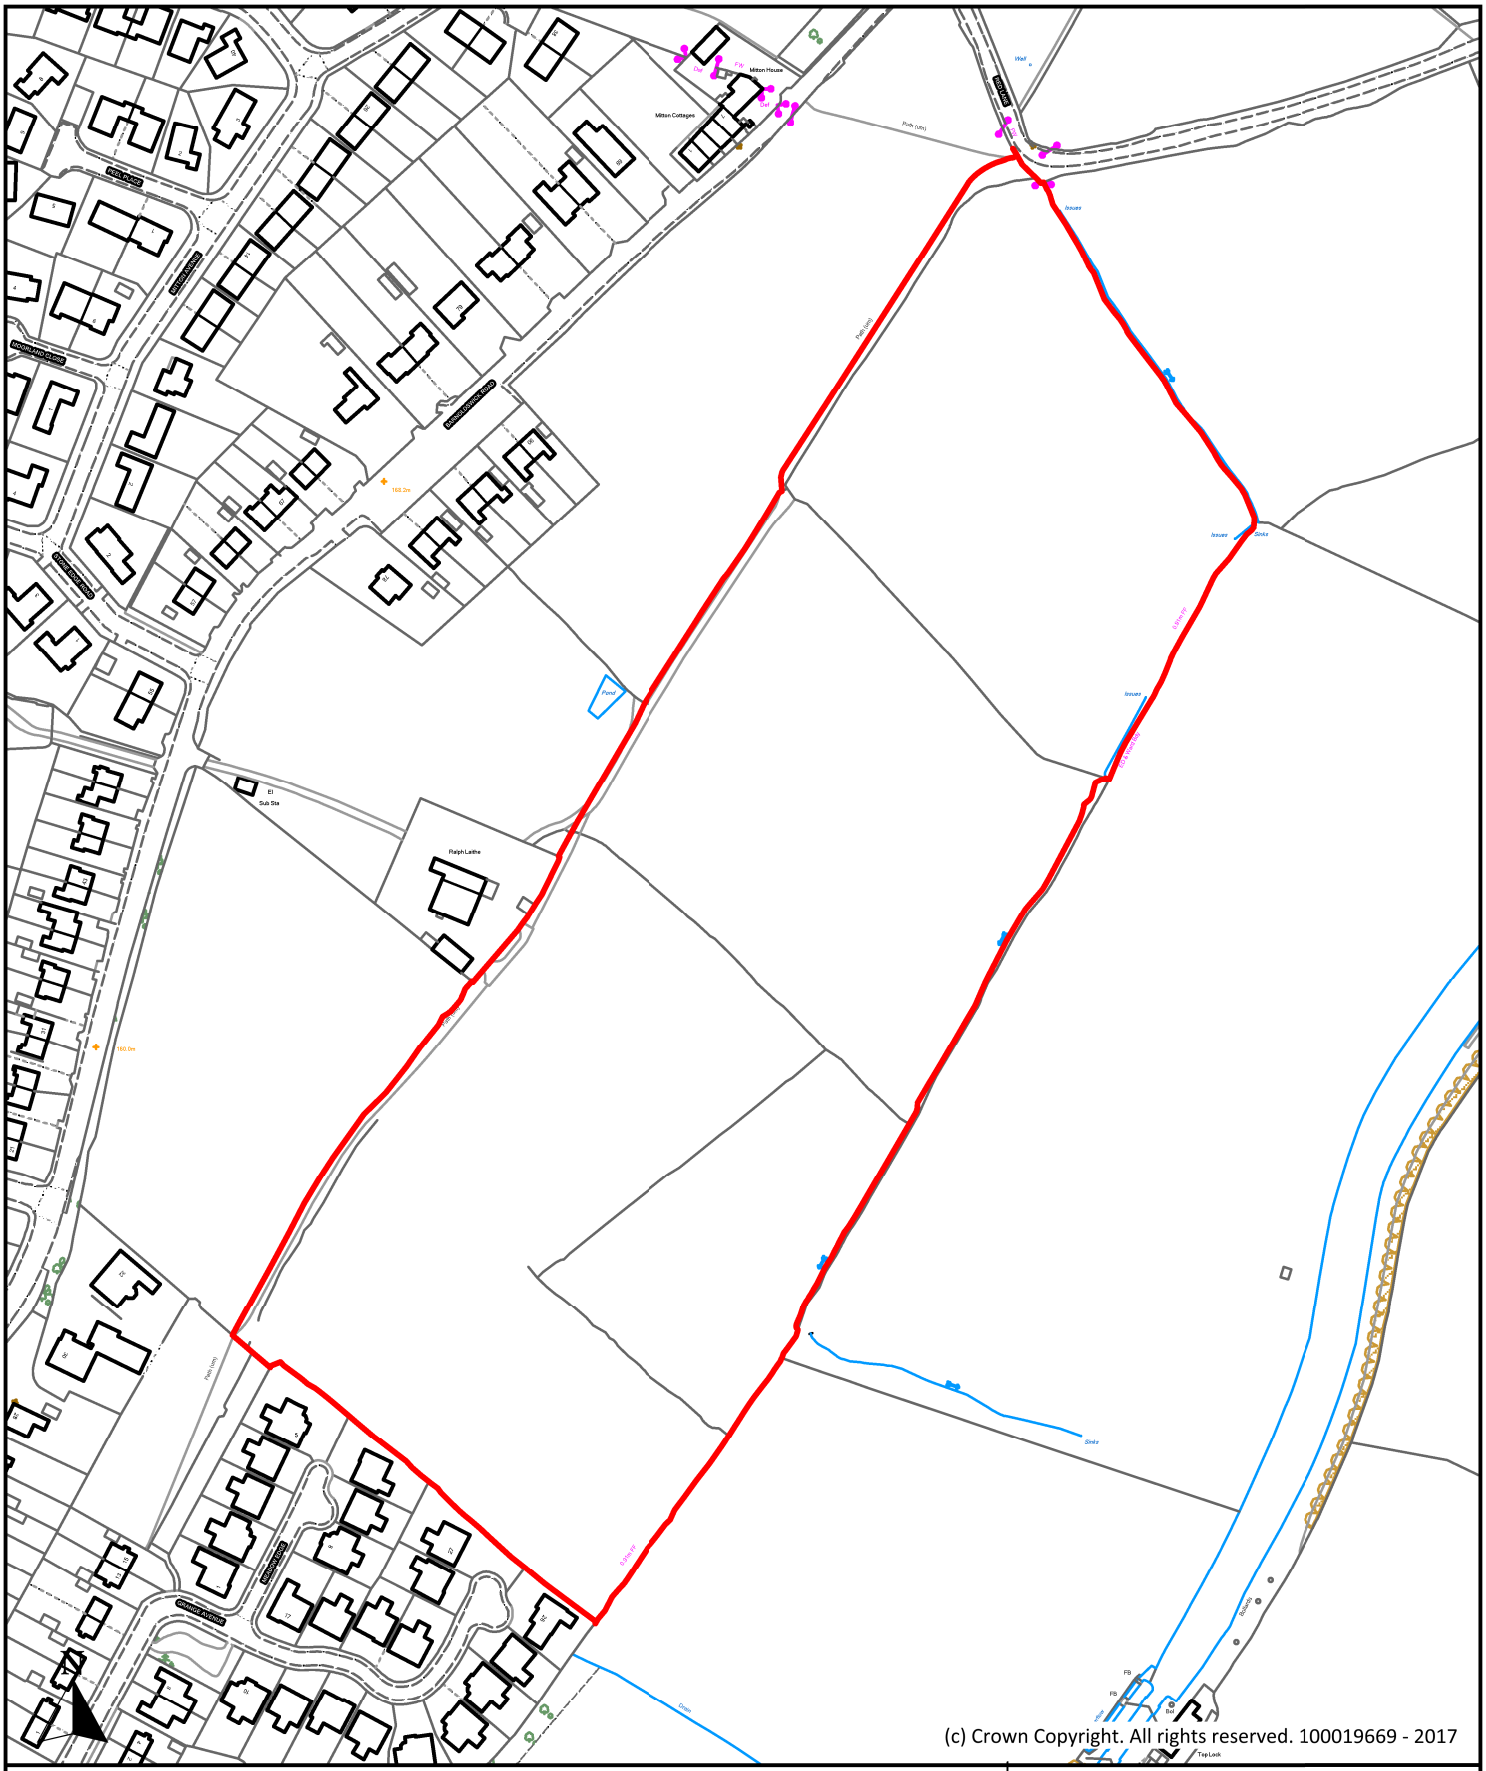

(c) Crown Copyright. All rights reserved. 100019669 - 2017

Description

Ralph Laithe Farm (Site C), Barnoldswick Road, Barrowford

Scale	Ref No.
1 : 2,500	P284


Drawn By	Date	Historic Ref
J.D.	28th April 2017	

Borough of Pendle

Planning, Building Control & Licensing

Town Hall, Market Street,
Nelson, Lancashire, BB9 7LG

Tel: 01282 661330

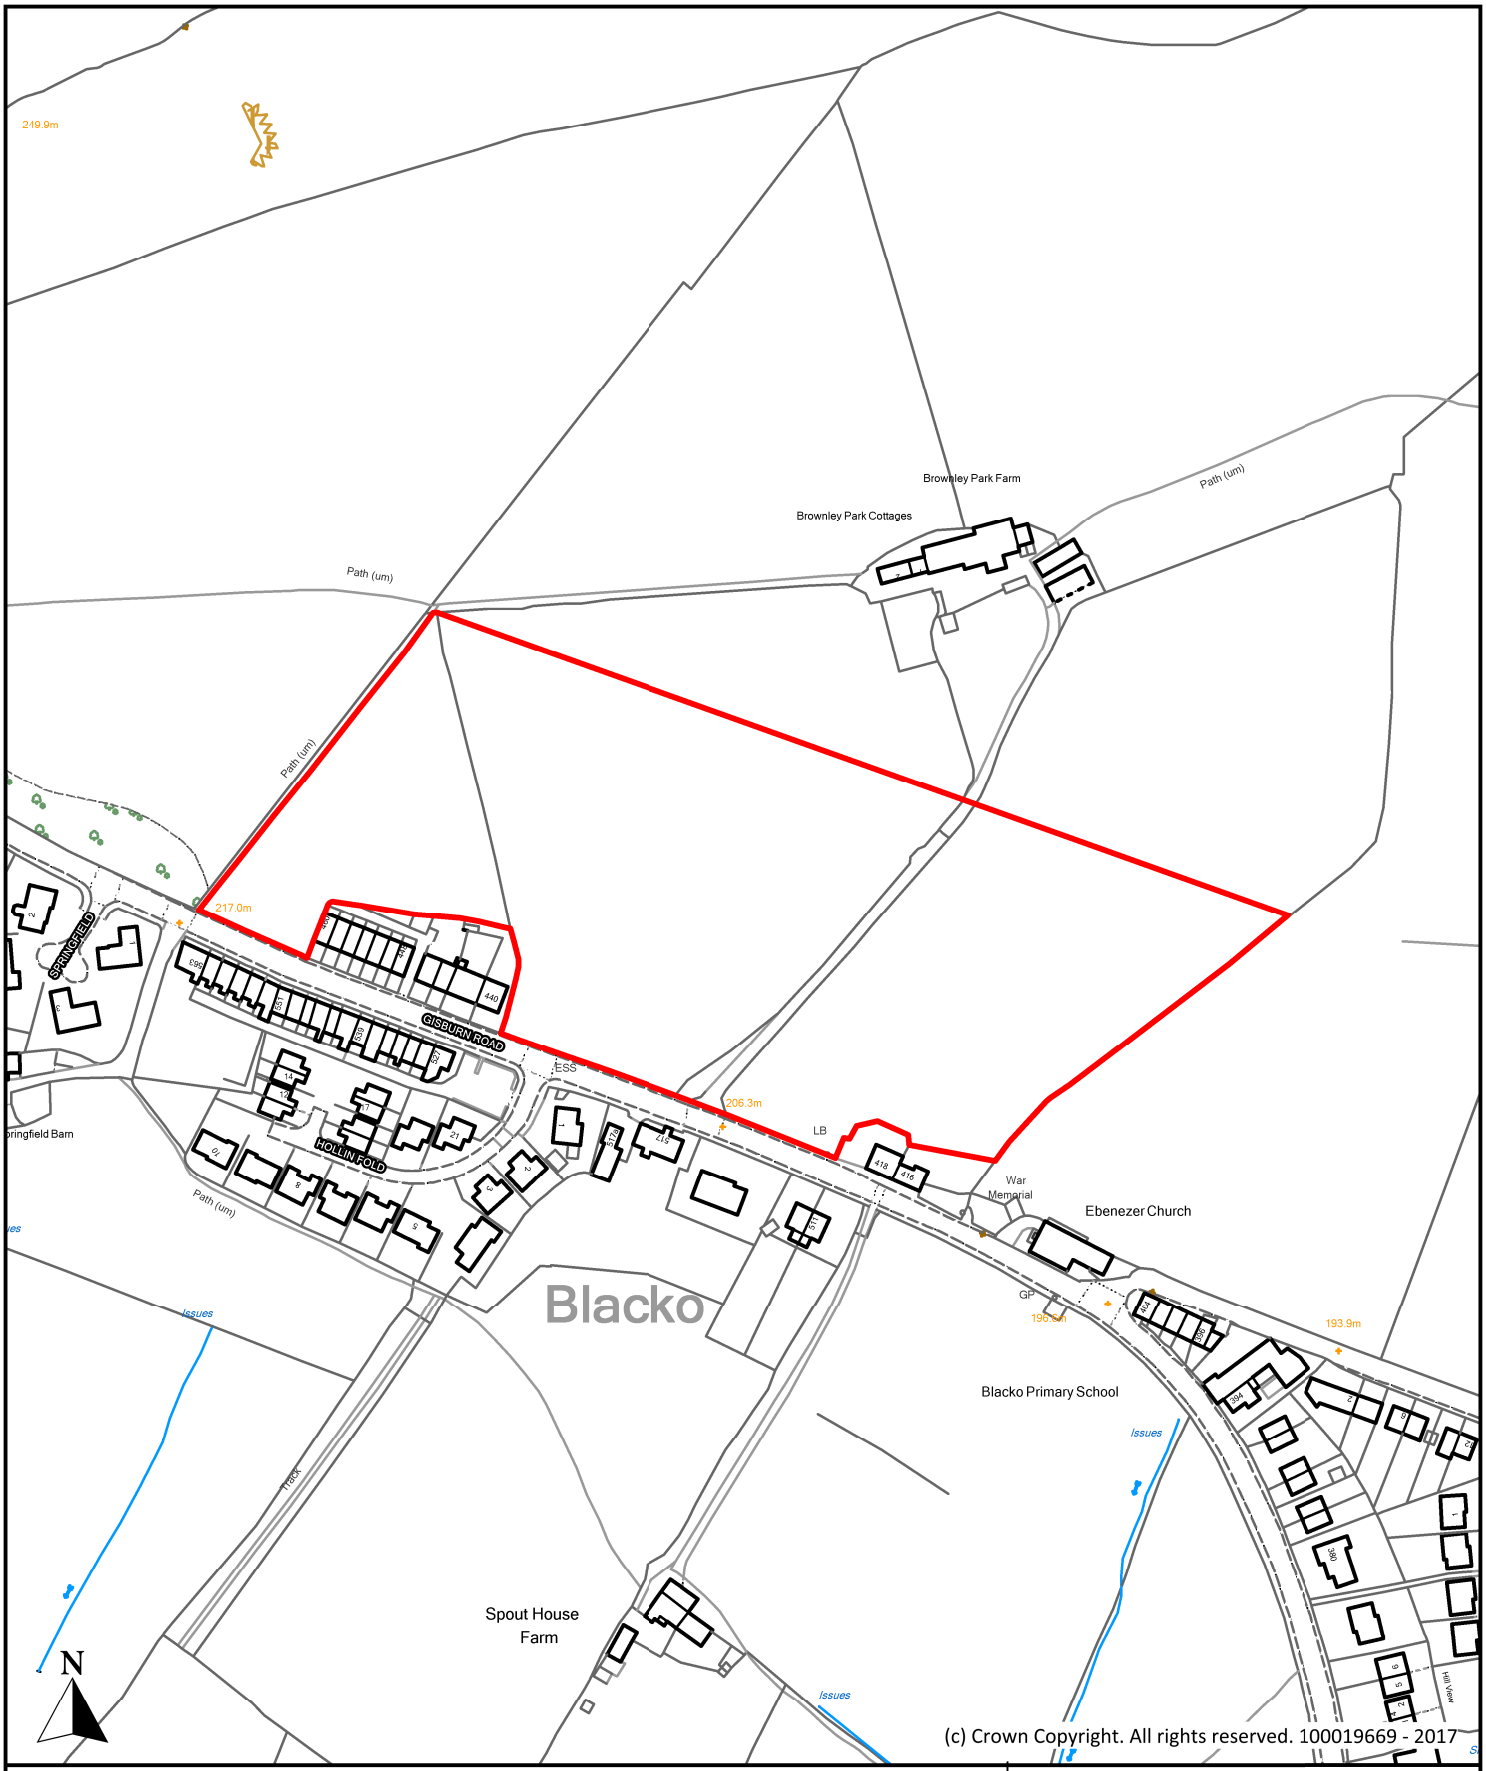

(c) Crown Copyright. All rights reserved. 100019669 - 2017

Description

Land at Brownley Park Farm, Gisburn Road, Blacko

Scale	Ref No.
1 : 2,500	P285


Drawn By	Date	Historic Ref
J.D.	28th April 2017	

Borough of Pendle

Planning, Building Control & Licensing

Town Hall, Market Street,
Nelson, Lancashire, BB9 7LG

Tel: 01282 661330

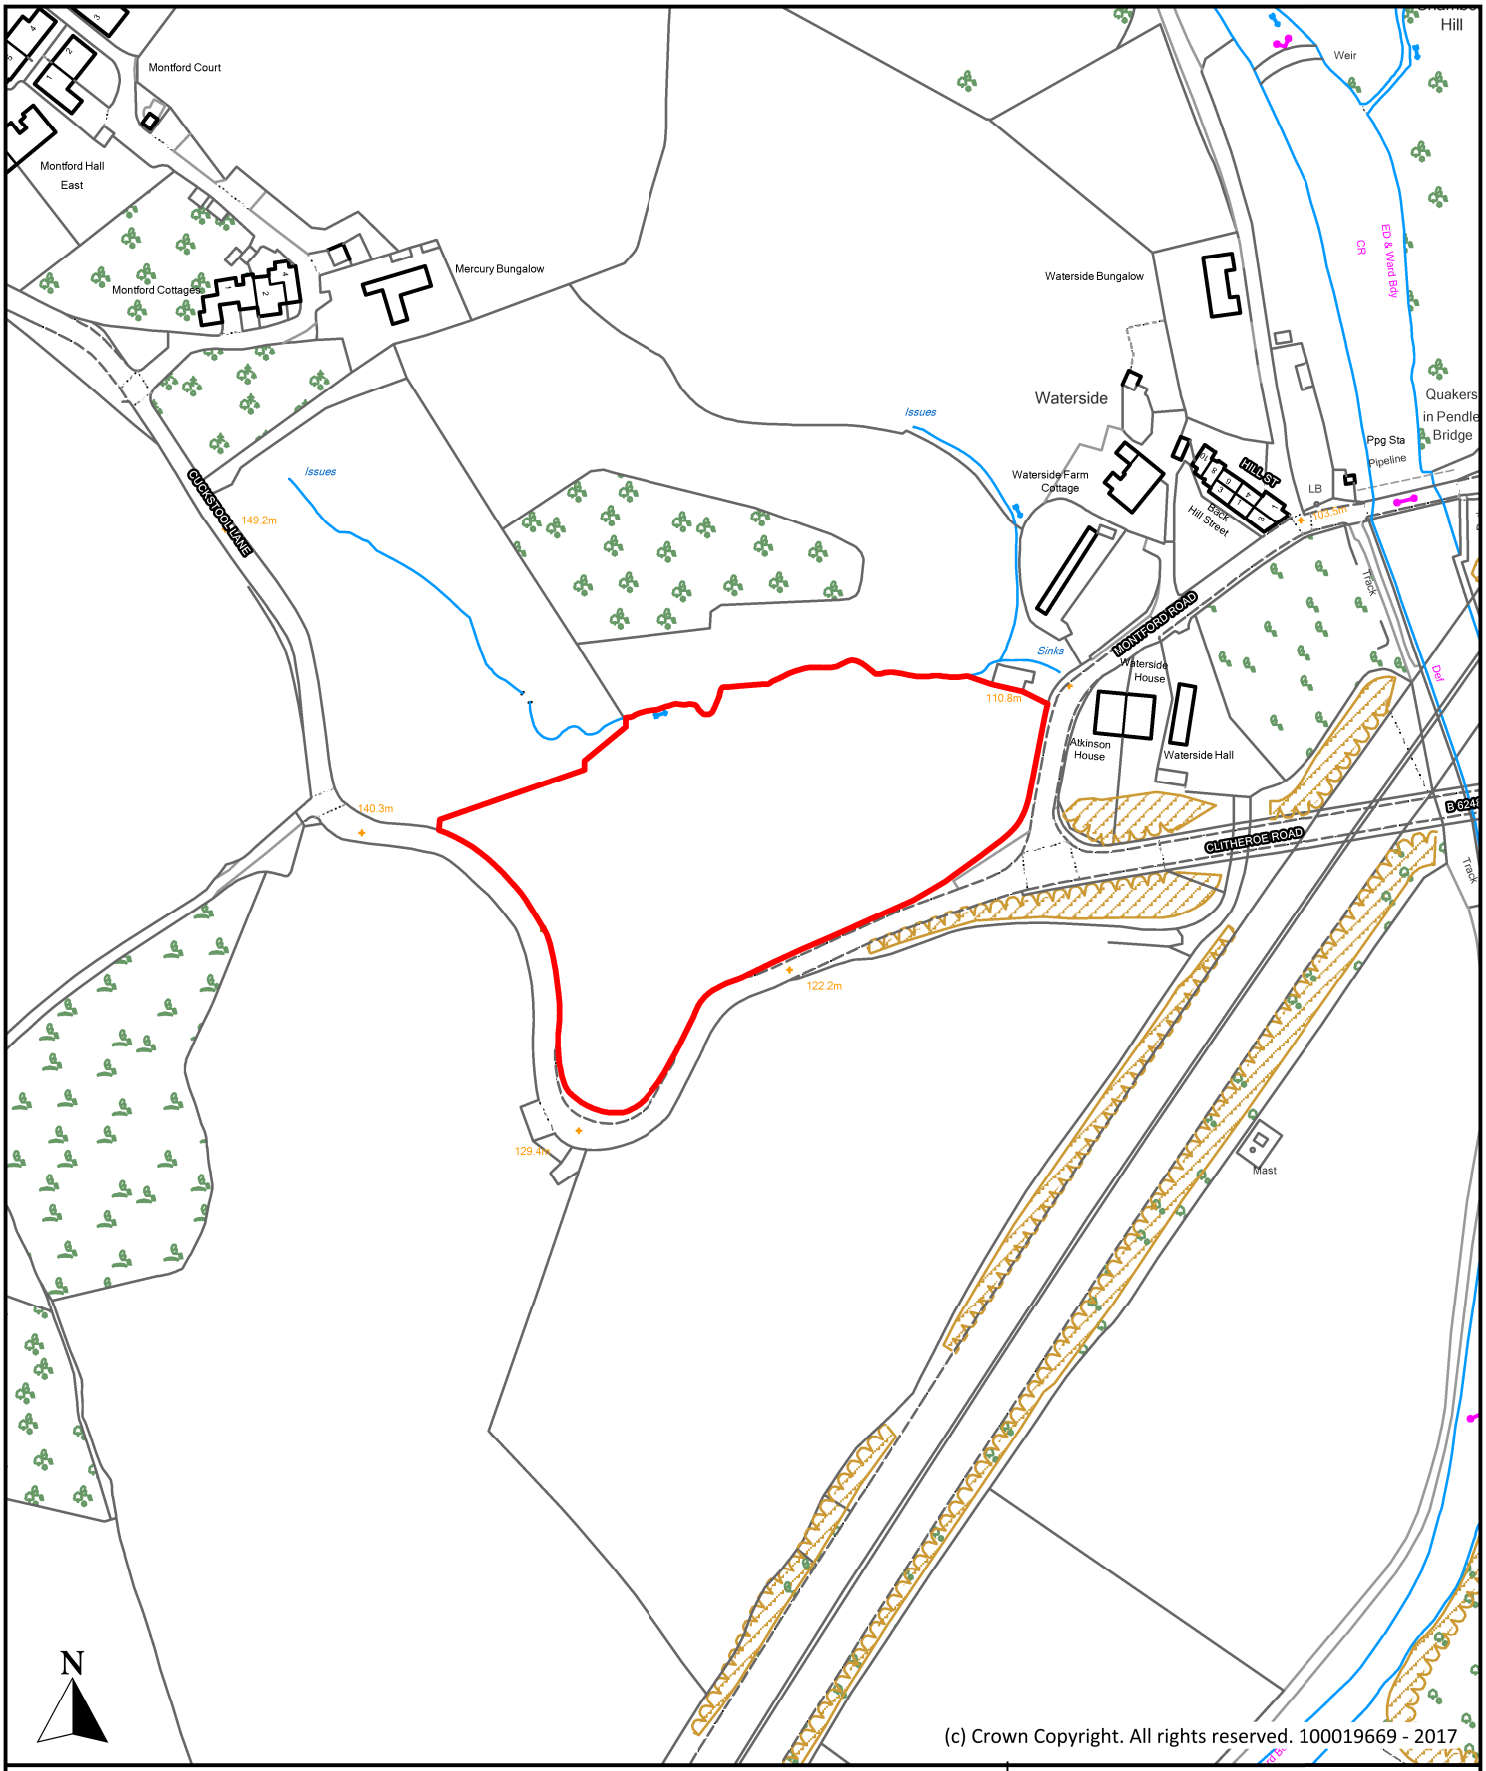

Description

Land off Cuckstool Lane, Brierfield

Scale	Ref No.
1 : 2,500	P286


Drawn By	Date	Historic Ref
J.D.	28th April 2017	

Borough of Pendle

Planning, Building Control & Licensing

Town Hall, Market Street,
Nelson, Lancashire, BB9 7LG

Tel: 01282 661330

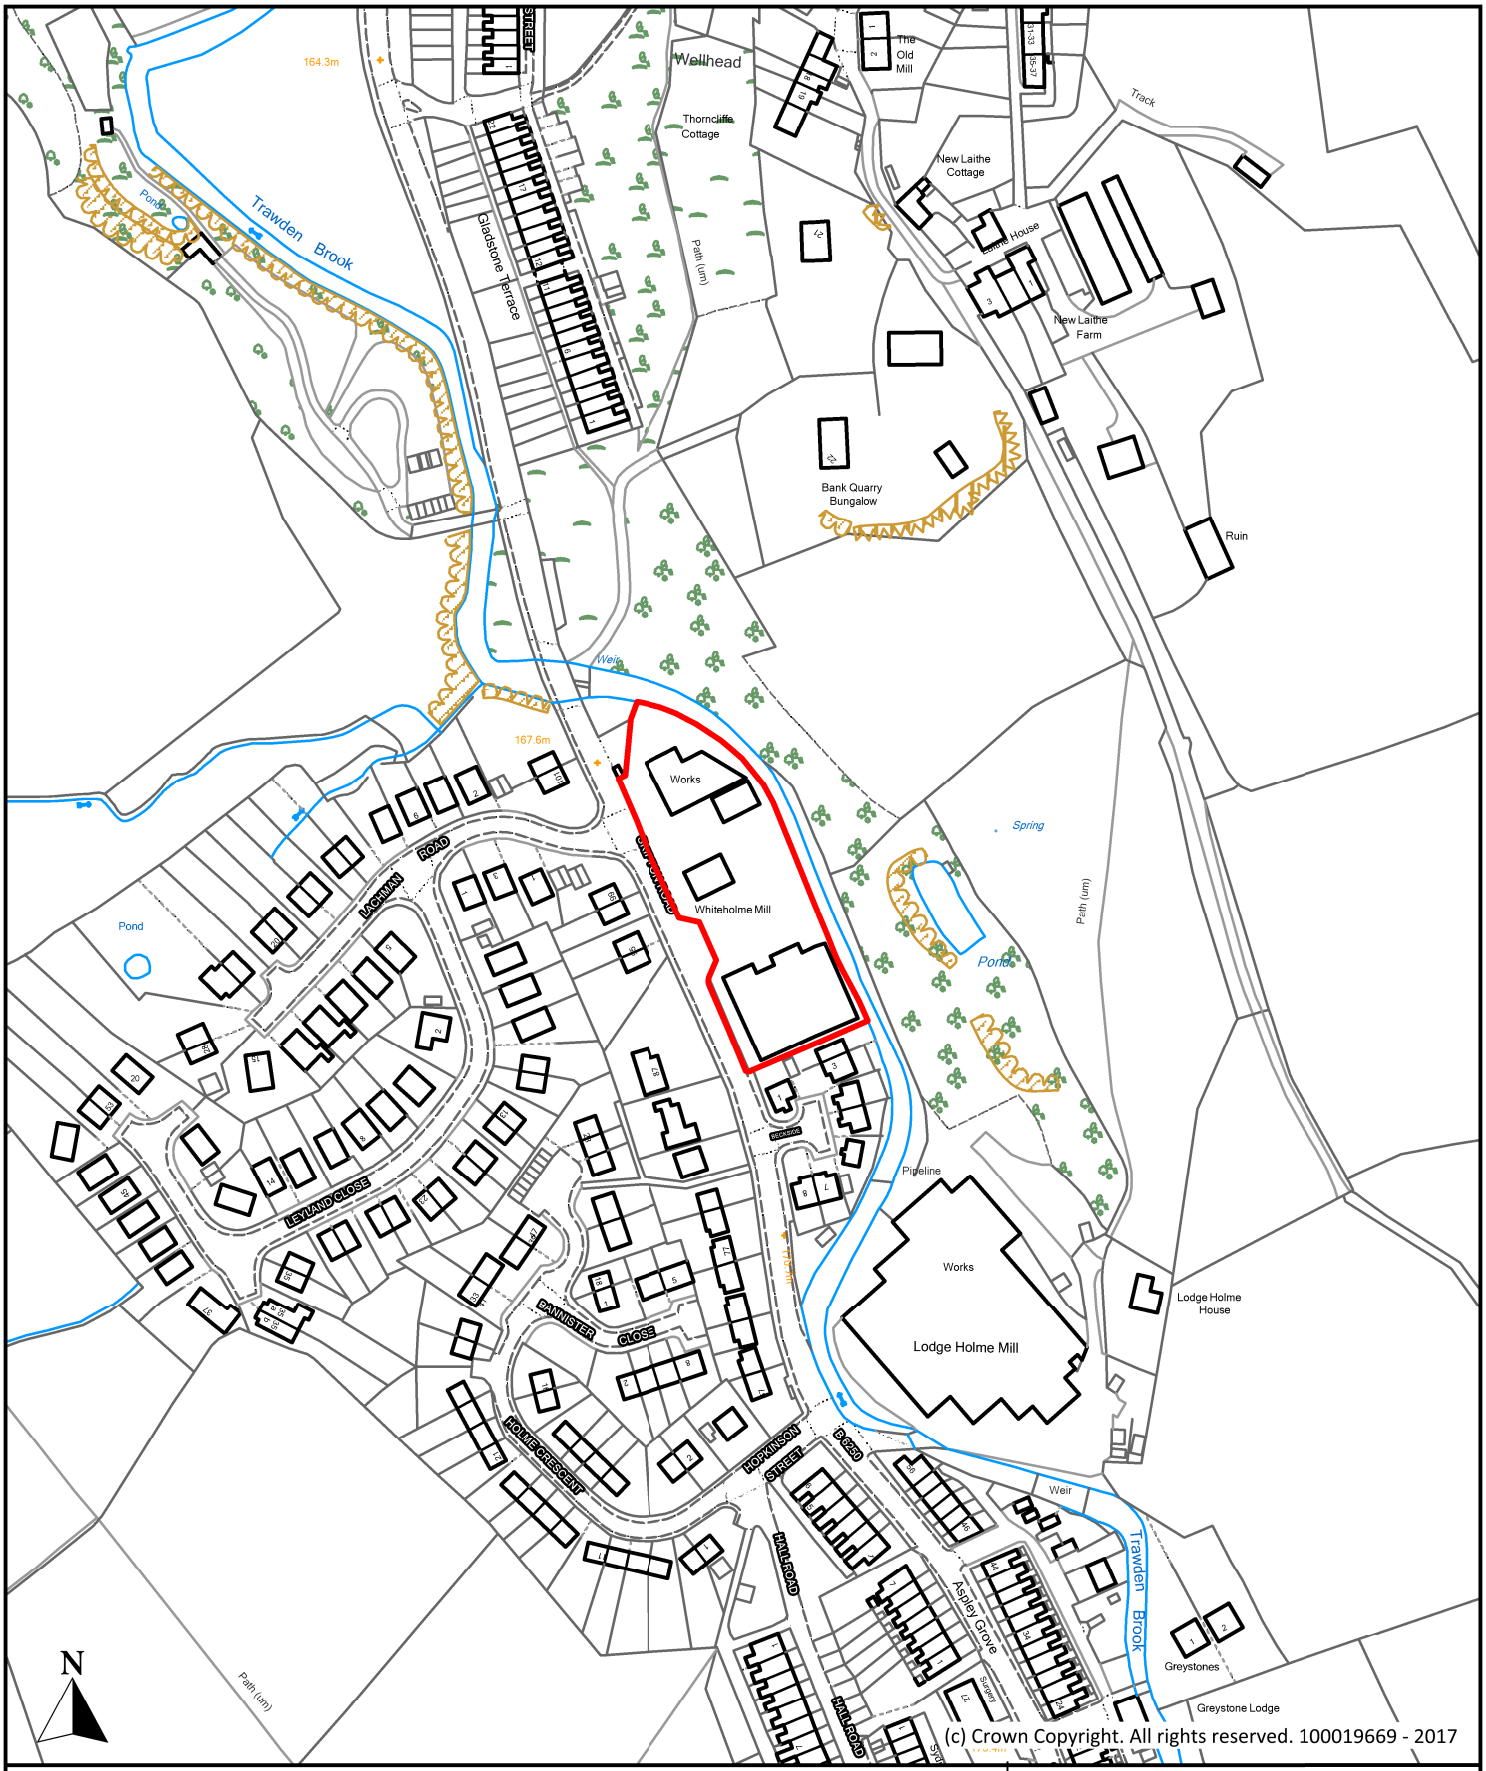

Description

Whiteholme Mill, Skipton Road, Trawden

Scale	Ref No.
1 : 2,500	P287


Drawn By	Date	Historic Ref
J.D.	20th April 2017	

Borough of Pendle

Planning, Building Control & Licensing

Town Hall, Market Street,
Nelson, Lancashire, BB9 7LG

Tel: 01282 661330

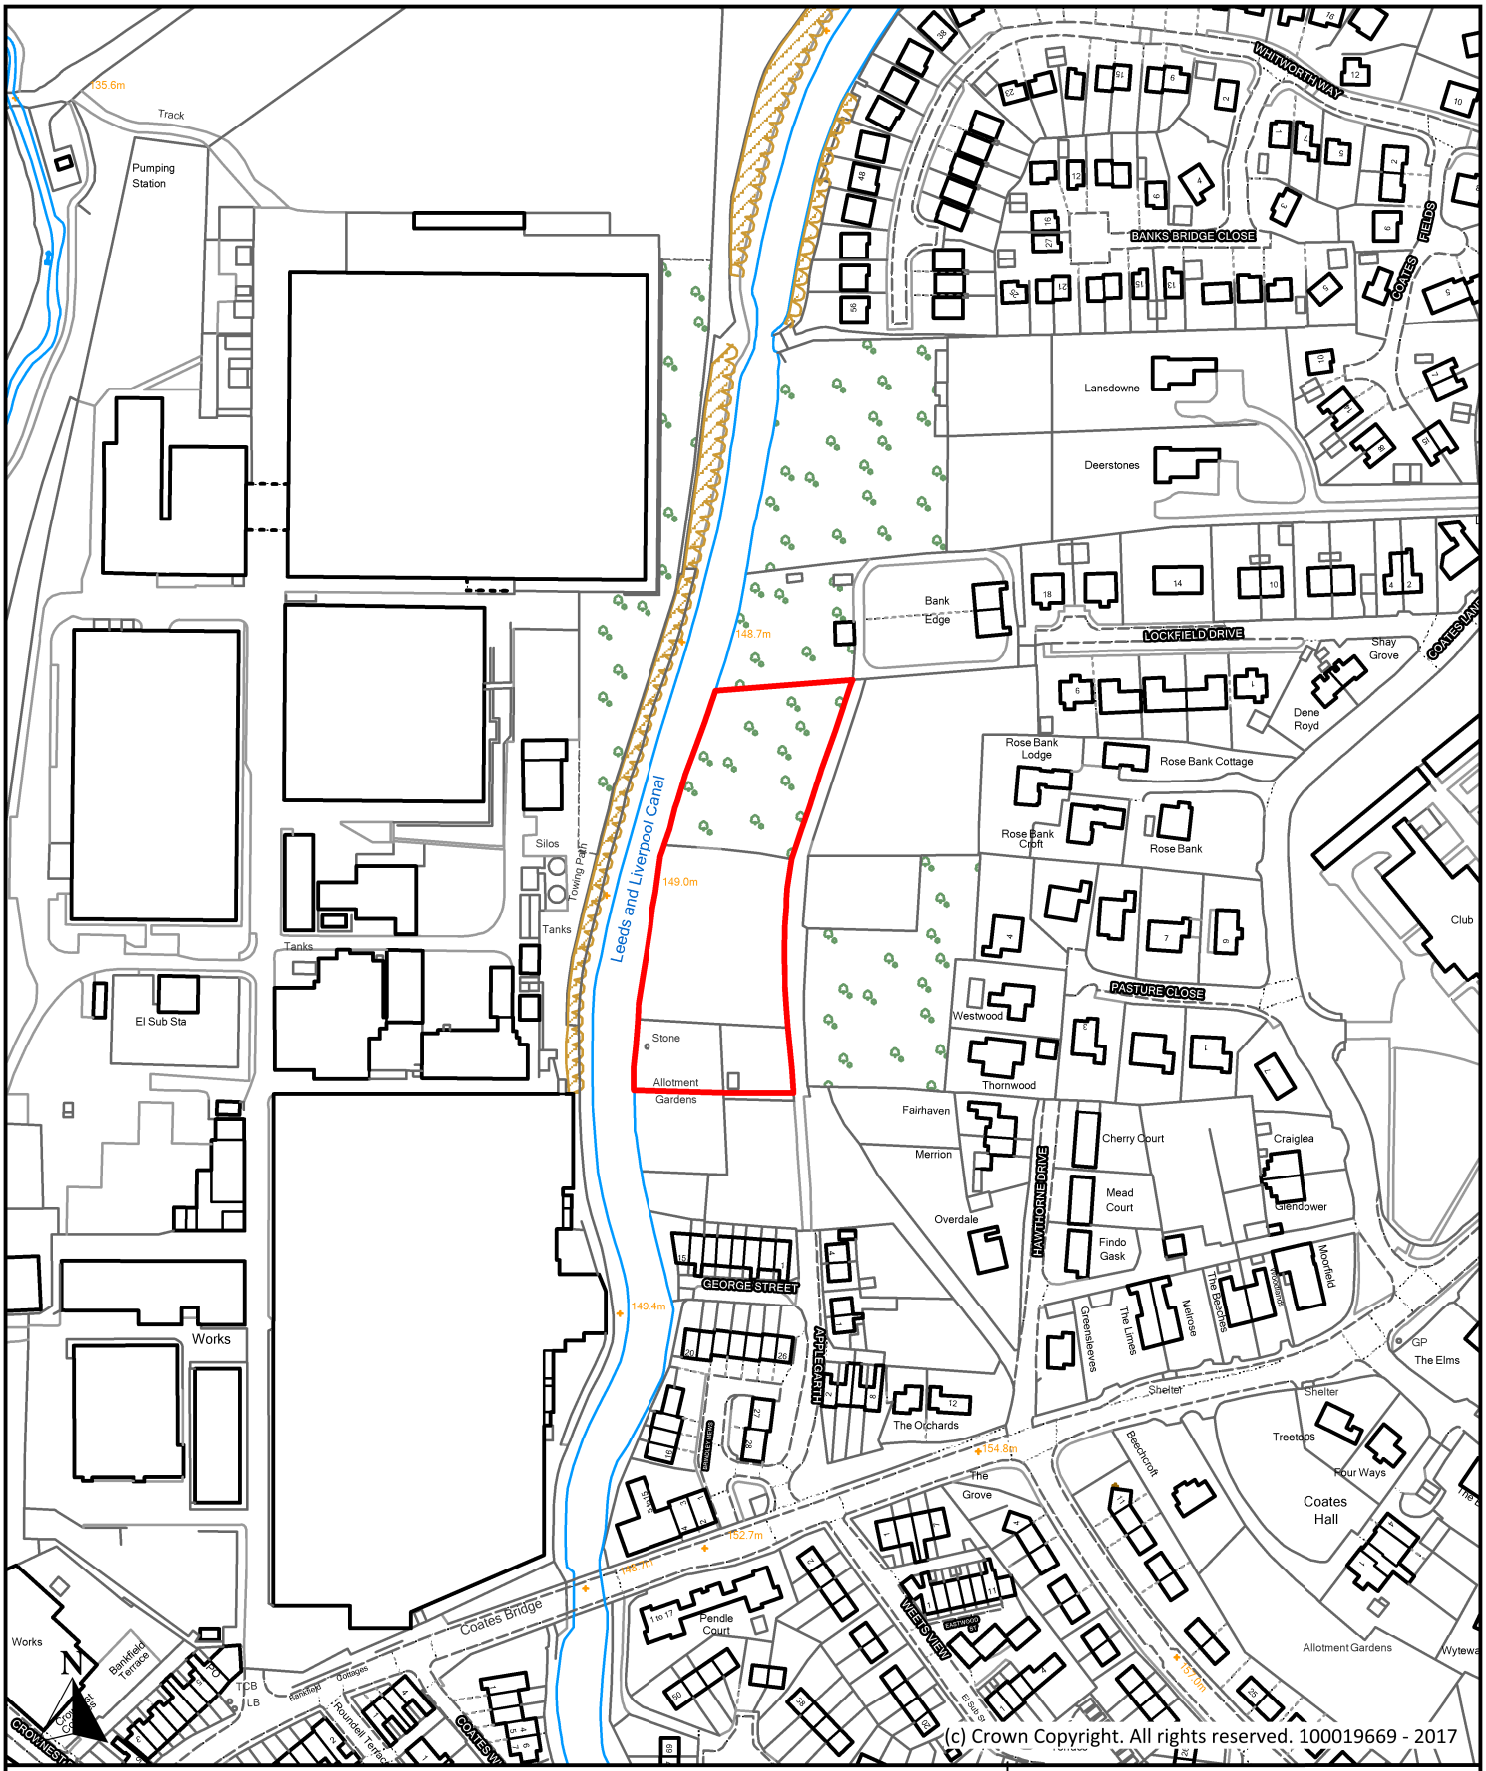

(c) Crown Copyright. All rights reserved. 100019669 - 2017

Description

Land at Applegarth, Skipton Road, Barnoldswick

Scale	Ref No.
1 : 2,500	P288


Drawn By	Date	Historic Ref
J.D.	28th April 2017	

Borough of Pendle

Planning, Building Control & Licensing

Town Hall, Market Street,
Nelson, Lancashire, BB9 7LG

Tel: 01282 661330

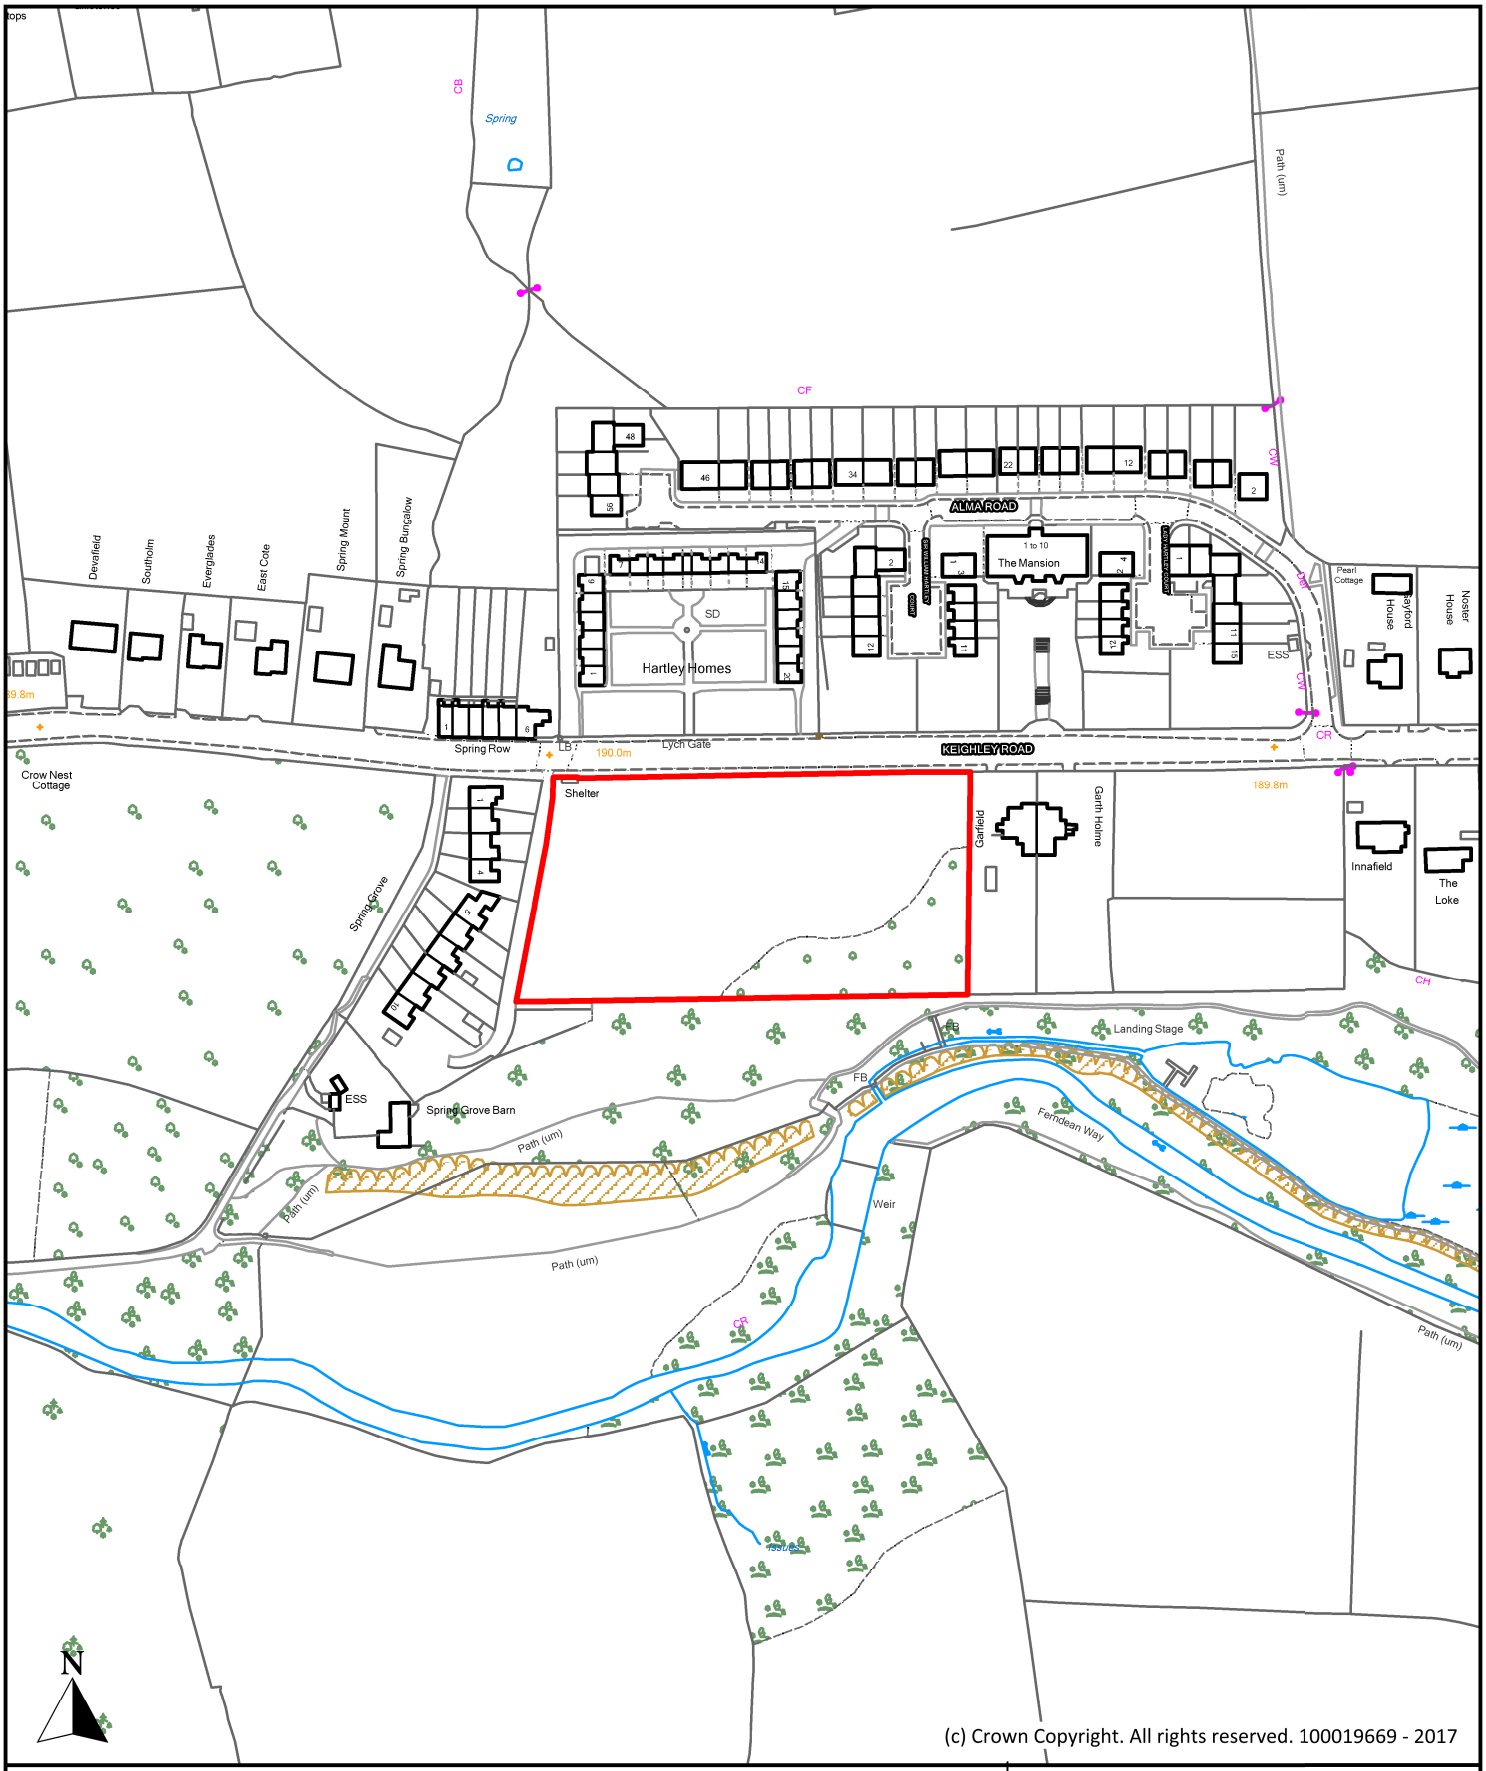

Description

Land to South of Keighley Road (Site 1), Laneshawbridge

Scale	Ref No.
1 : 2,500	P289


Drawn By	Date	Historic Ref
J.D.	28th April 2017	

Borough of Pendle

Planning, Building Control & Licensing

Town Hall, Market Street,
Nelson, Lancashire, BB9 7LG

Tel: 01282 661330

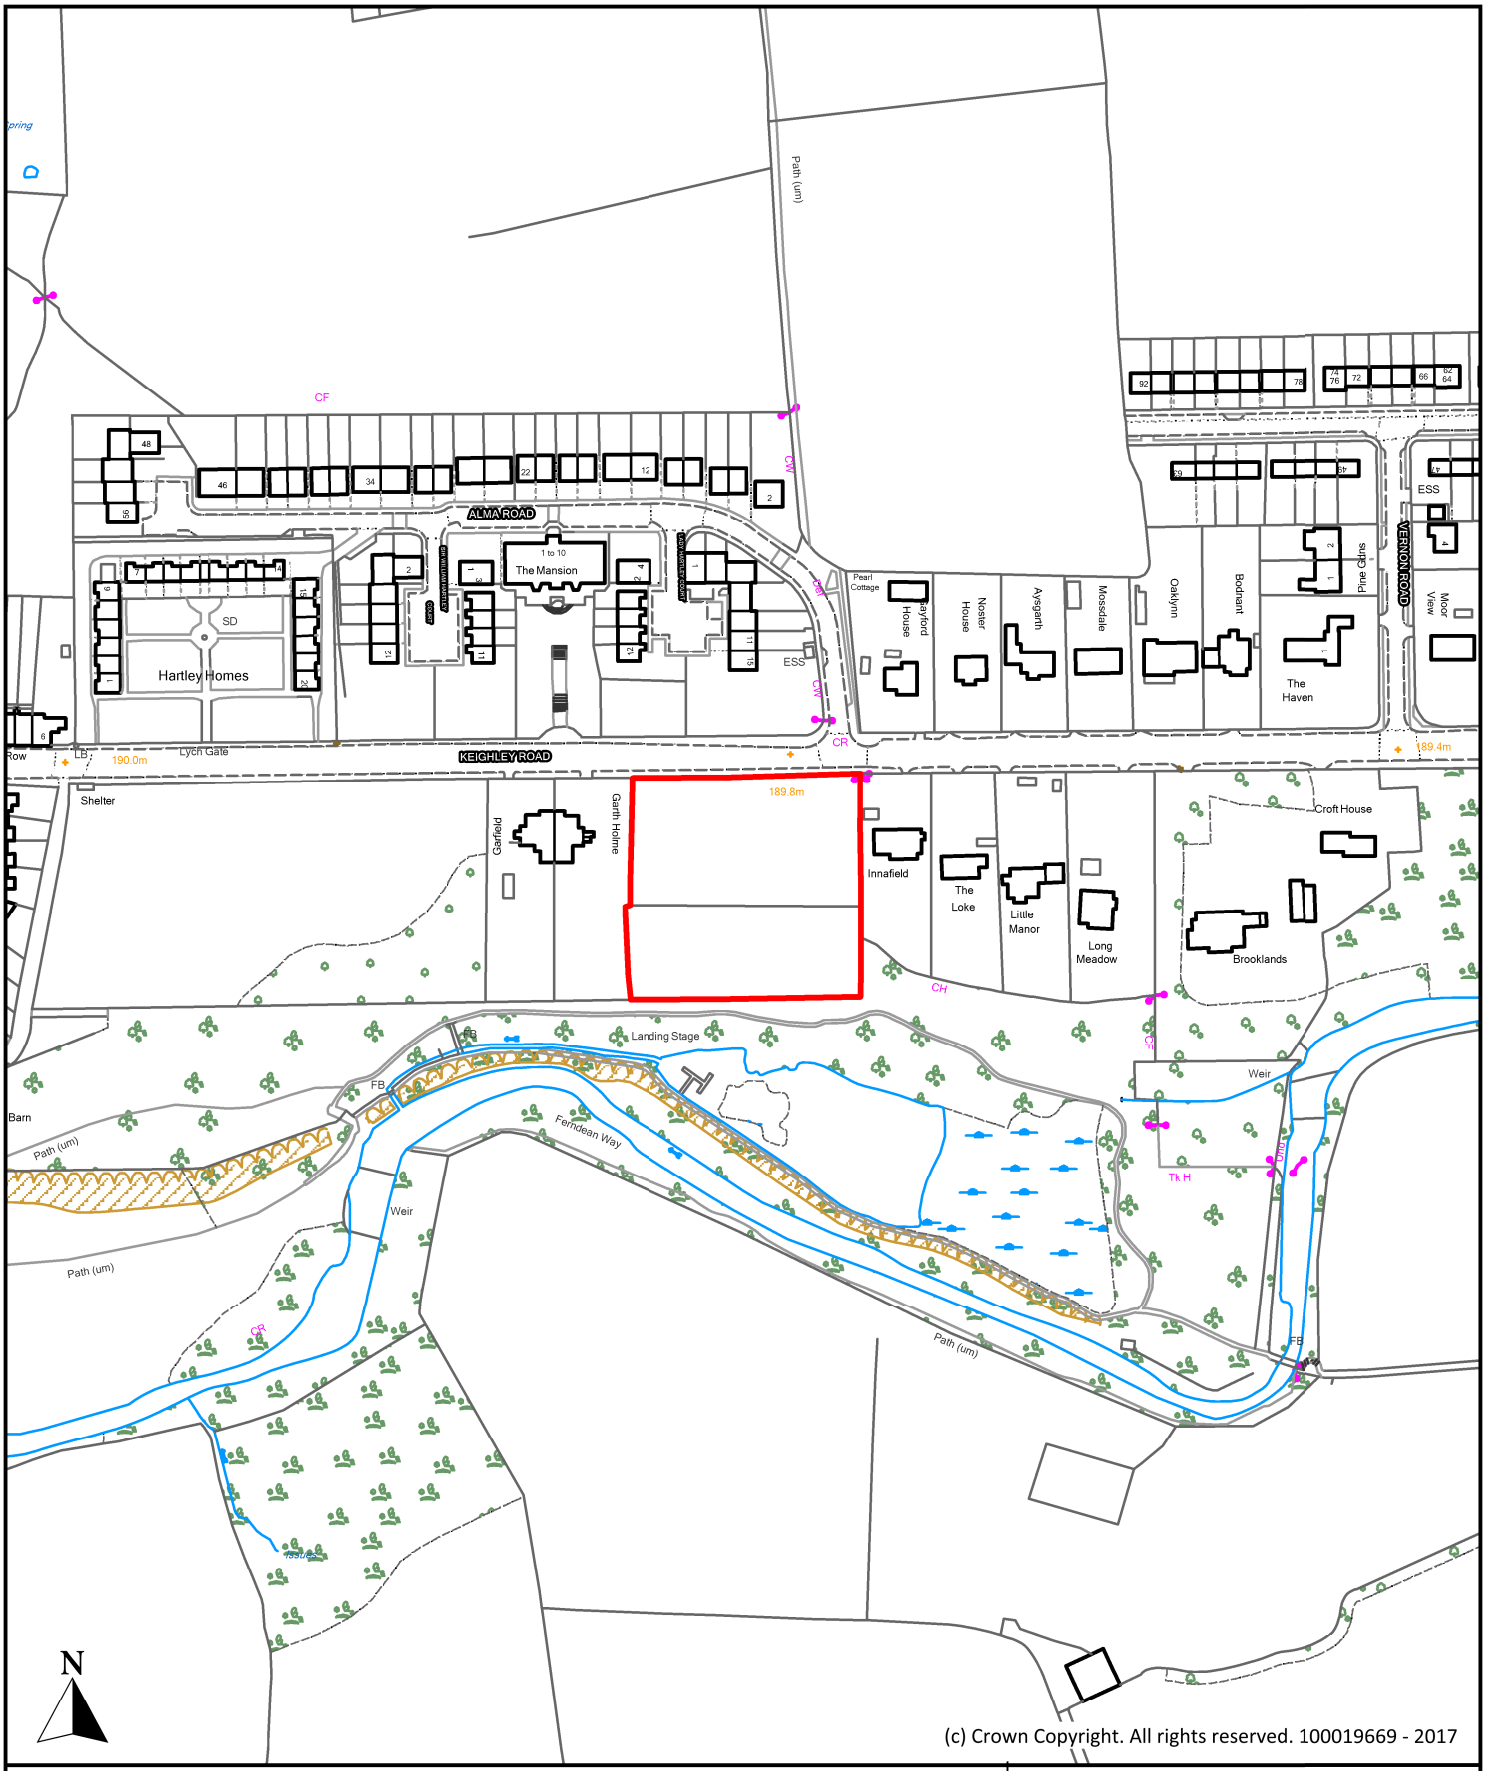

Description

Land to South of Keighley Road (Site 2), Laneshawbridge

Scale	Ref No.
1 : 2,500	P290

Drawn By	Date	Historic Ref
J.D.	28th April 2017	

Borough of Pendle

Planning, Building Control & Licensing

Town Hall, Market Street,
Nelson, Lancashire, BB9 7LG

Tel: 01282 661330