PROPOSED WORKS
SCALE 1:100

Extend existing vehicular crossing and amend/extend 'H-Bar' marking to ensure access is kept clear

Position of bollards and waste bins to be re-configured

Existing street lighting column unaffected by proposed works

Install 'Bodpave' paving units to form car parking area. Paving units to enable surface to be free draining and for grass to be maintained

Remove concrete flags and replace with grassed surface

Indicative parking layout (bays not to be formally marked out).

Adequate space to be provided to enable drivers to access and exit the bays safely

Retain existing grassed amenity area

Remove and dispose of existing masonry wall, seat and vegetation.

Replace with site won topsoil and suitable grass seed

Scrape back vegetation on footpath and re-construct section that has been replaced with flag paved parking bay

KEY:

- *Proposed parking area (Bodpave construction)*
- *Proposed vehicle crossing*
- *Proposed footpath improvements*
- *Grassed area unaffected by proposed works*

LOCATION PLAN
SCALE 1:1250

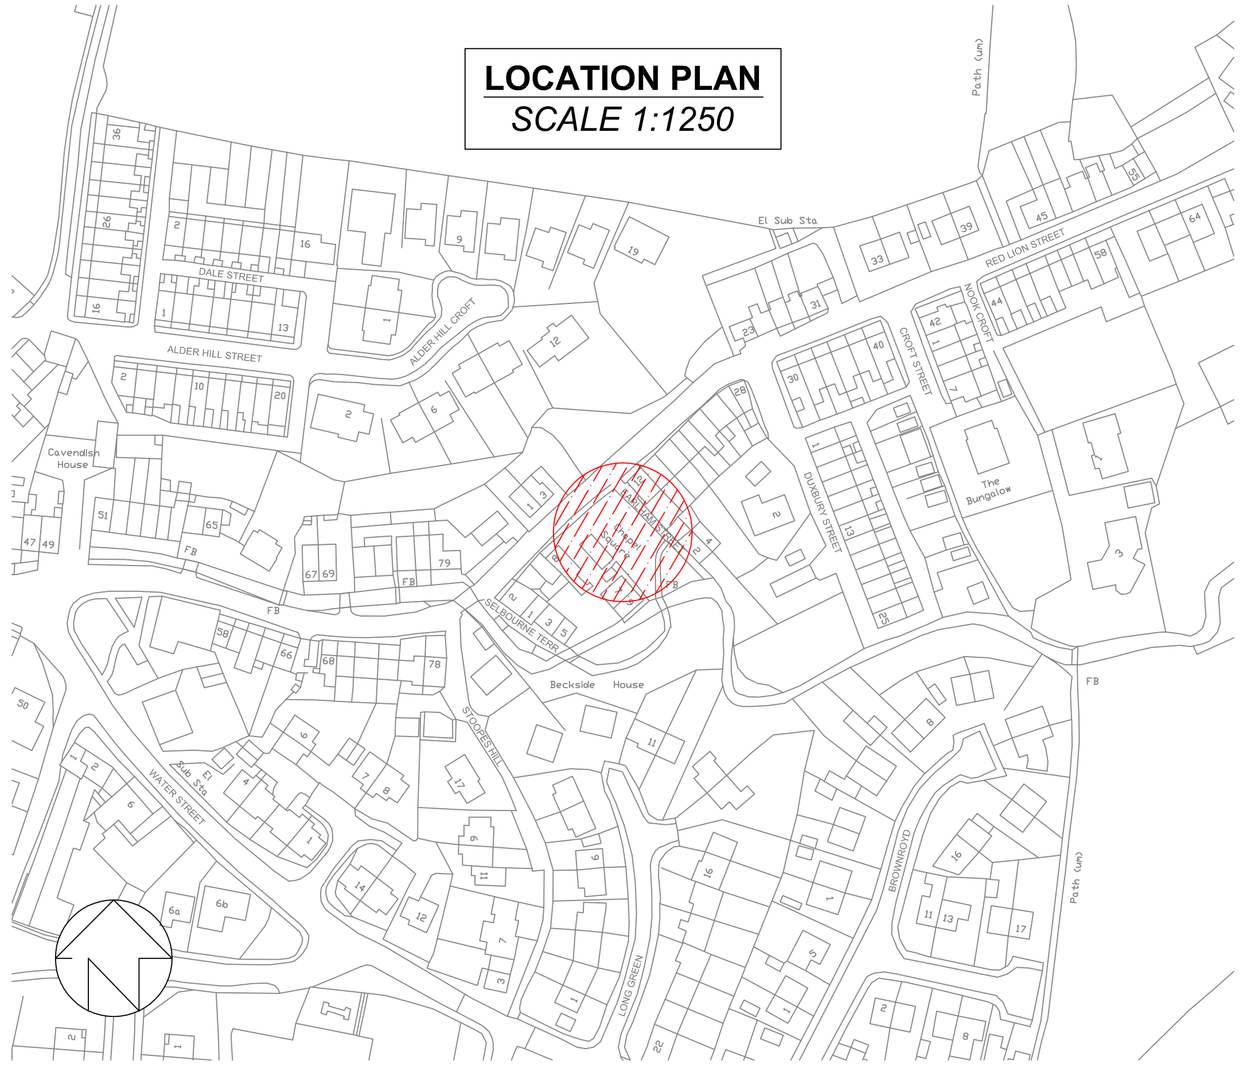

BODPAVE DETAIL
N.T.S.

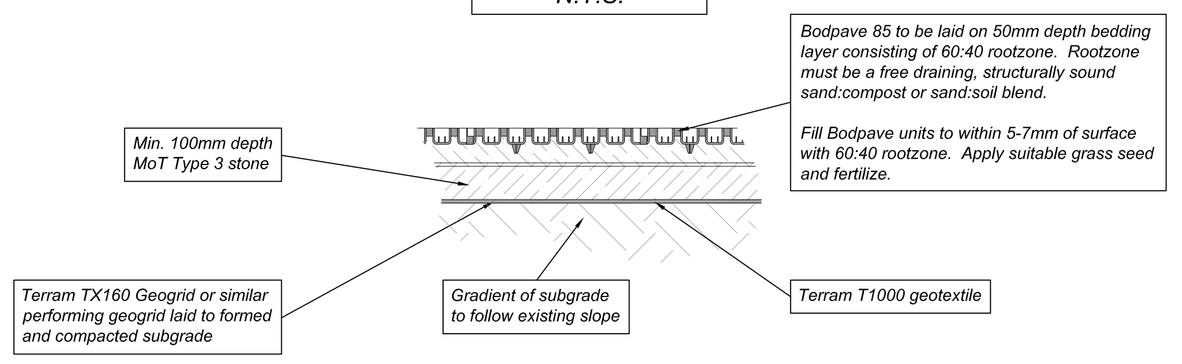

DROP CROSSING DETAIL
N.T.S.

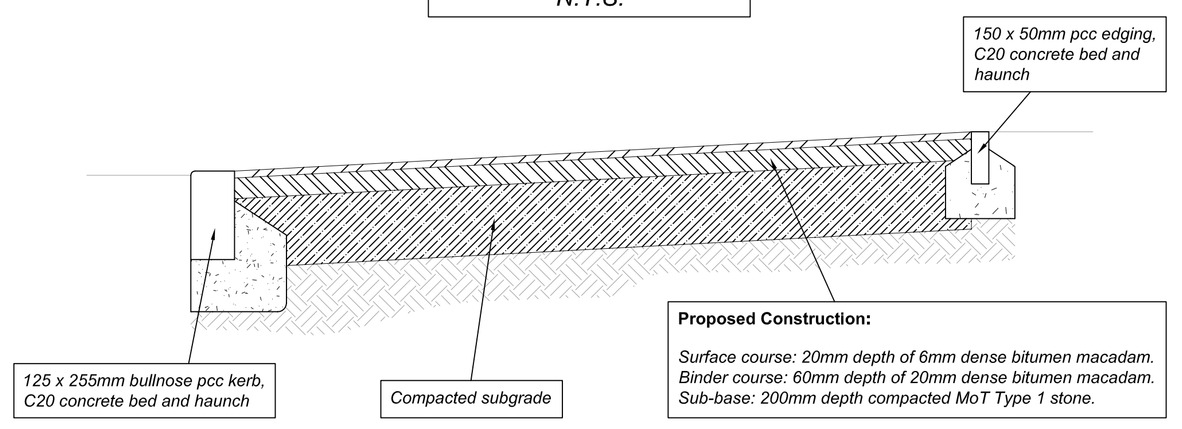

Neighbourhood Services
Manager: Peter Atkinson BSc (Hons) DipT CEng MICE MCIHT
Elliott House, Market Square, Nelson. BB9 0LX
Tel: (01282) 661661 Fax: (01282) 661068

PROJECT: Chapel Square/Earlham Street, Earby	**DESCRIPTION:** Proposed Car Parking Area: Location Plan and Proposed Works	**DRAWN BY:** N Y	**CHECKED:** ScW	**DATE:** 19 June 2018
		FILE REF: /	**SCALE:** As Stated	**DRAWING NUMBER:** E0544D / 1